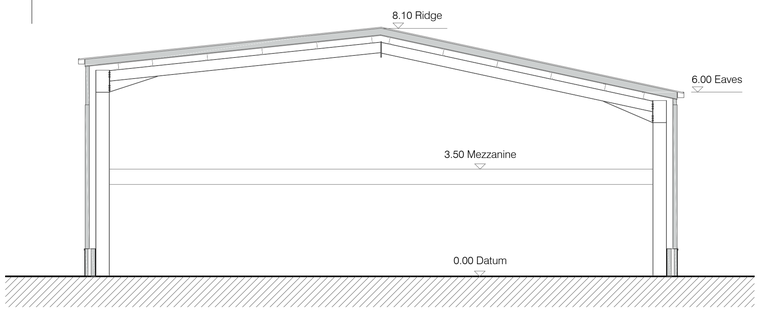

Section 1-1 1:50

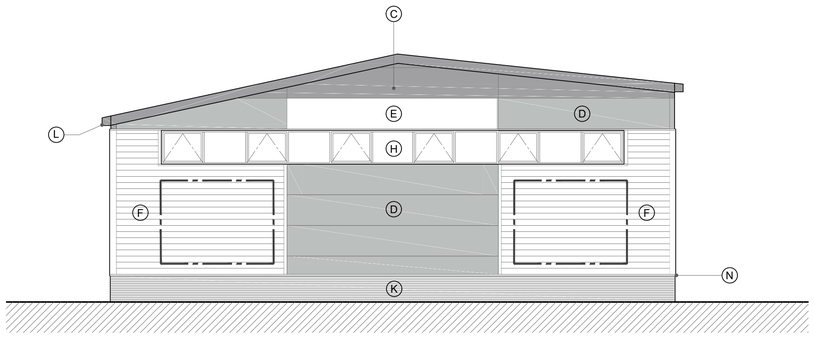

North Elevation 1:100

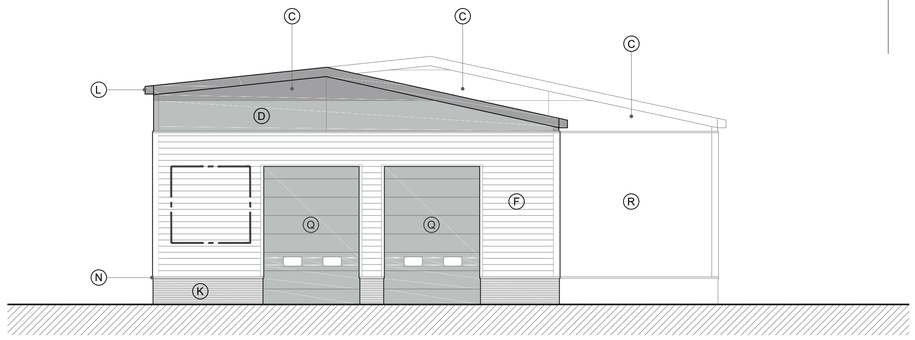

South Elevation 1:100

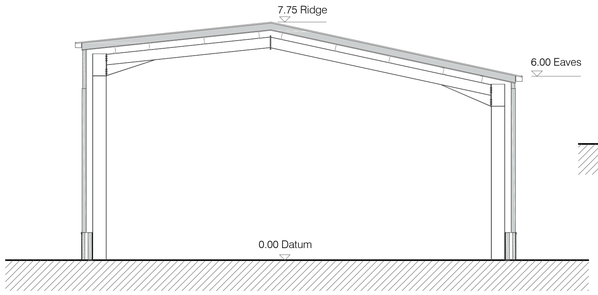

Section 2-2 1:50

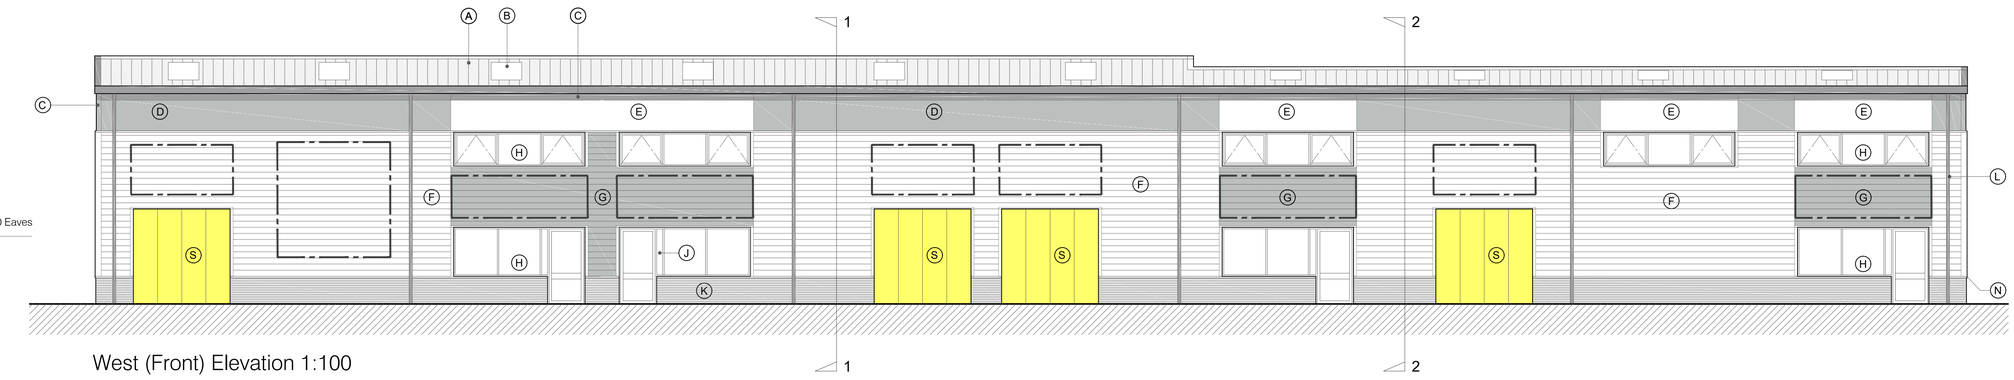

West (Front) Elevation 1:100



East Elevation 1:100

Notes

0 1 2 4 6 8m

Scale Bar 1:100

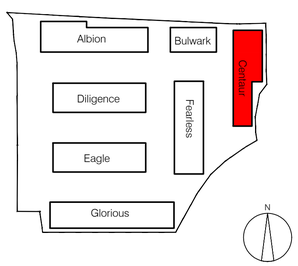

Key / Legend

A - Trapezoidal built up roofing: Colour: Goosewing Grey (RAL 080 70 05)
B - Trapezoidal multi wall polycarbonate roof light
C - Kingspan 1000mm MR Cladding - Colour: Anthracite (RAL 7016)
D - Kingspan 1000mm MR Cladding - Colour: Merlin Grey (RAL 180 40 05)
E - Kingspan 1000mm MR Cladding - Colour: White (RAL 9003)
F - Horizontally laid profile cladding - Colour Silver Metallic (RAL 9006)
G - Horizontally laid profile cladding - Colour Merlin Grey (RAL 180 40 05)
H - Aluminium window and door units - Colour: Merlin Grey (RAL 180 40 05)
J- Coloured aluminiun spandrel panel
K - Face brickwork - Edenhall Grafton Blend in grey mortar
L - RWPs / guttering - Colour: Anthracite (RAL 7016)
N - Bottom cladding drip - Colour: Silver Metallic (RAL 9006) , Merlin Grey (RAL 180 40 05) or Goosewing Grey (RAL 080 70 05)
P - Proprietary steel doorsets - Colour matched to the cladding colour
Q - Proprietary electrically operated sectional goods door - Colour: Merlin Grey (BS18B25)
R- Horizontally laid profile cladding - Colour Goosewing Grey (RAL 080 70 05)
S - Jewers - Phoenix range swift bi-folding door side hung, flat panelled, multi leaf folding doors: Plastisol - Colour: Aztec Yellow (BS10E55)

Allocated signage zones

No	Revision	Dwn / Date	Chk / Date
F	Variation of Condition Planning Application	PR/27.07.16	TG/27.07.16
E	Signage zones indicated	TG/17.11.15	AB/17.11.15
D	Variation of Condition Planning Application	TG/22.10.15	AB/22.10.15
C	Building redesigned to accommodate eaves at 6m	JSB/17.07.15	TG/17.07.15
B	Revised north and east elevation	JSB/03.06.15	TG/03.06.15
A	PLANNING ISSUE	JBS/18.05.15	TG/18.05.15

Scaled dimensions are not to be used for construction
Contractor to check all dimensions and report omissions and errors to the Architect

Forum Architecture Ltd
Studio 52
Basepoint
Andersons Road
Southampton, Hampshire
SO14 5FE

tel: 023 8068 2095
w: forumarchitecture.co.uk
e: mail@forumarchitecture.co.uk

FORUM architecture

DRAWING TITLE
Centaur
Proposed Section and Elevations

CLIENT
Tidebank UK Ltd

PROJECT
Daedalus Park -SITE A

DRAWING NO.	REV.	DRAWING STATUS	SCALE
15002-32	F	PLANNING	1:100@A1