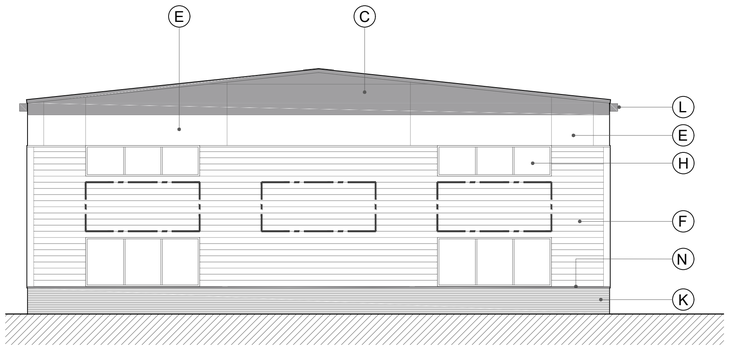

East Elevation 1:100

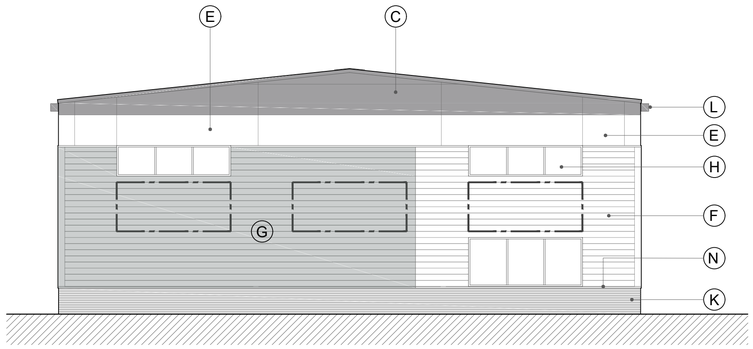

West Elevation 1:100

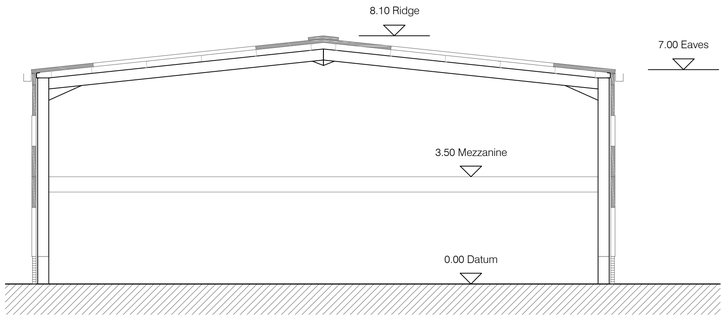

Typical Cross Section 1:100

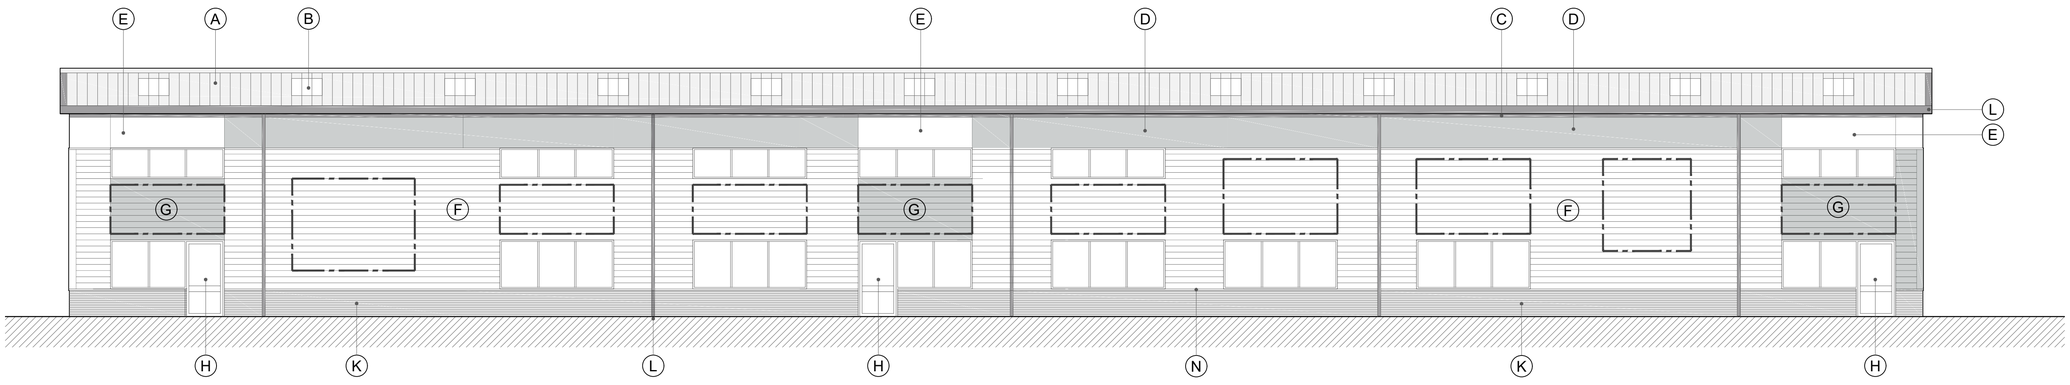

North Elevation 1:100

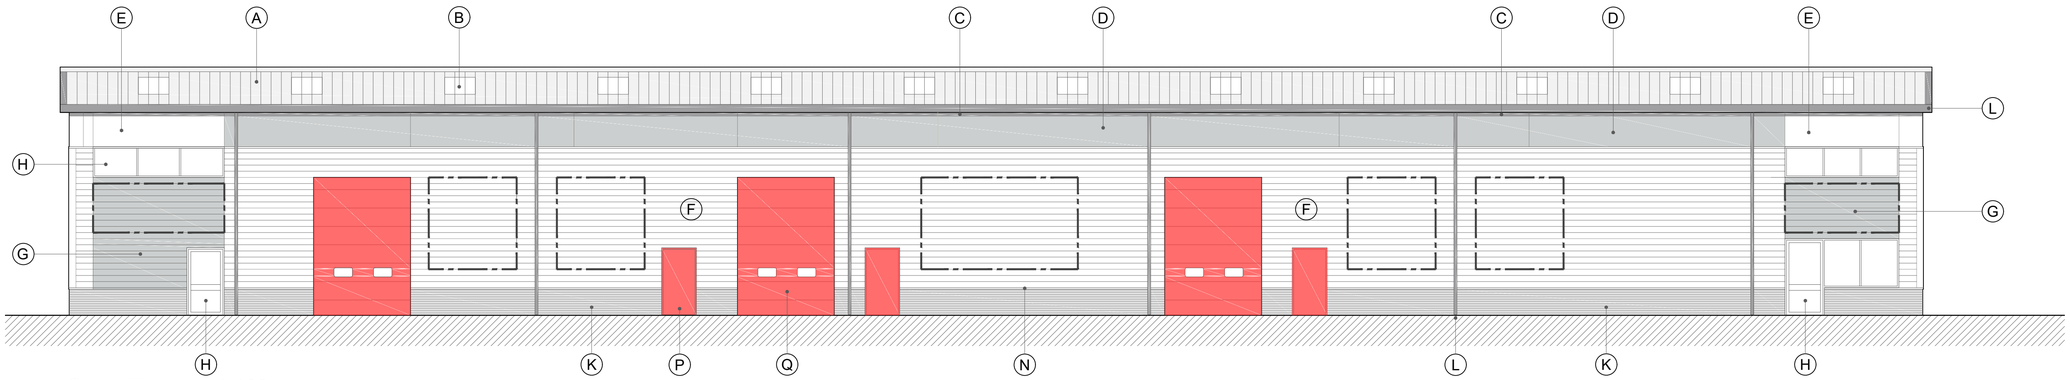

South Elevation 1:100

Notes

0 1 2 4 6 8m

Scale Bar 1:100

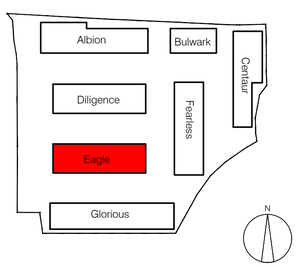

Key / Legend

A - Trapezoidal built up roofing: Colour: Goosewing Grey (RAL 080 70 05)
B - Trapezoidal multi wall polycarbonate roof light
C - Kingspan 1000mm MR Cladding - Colour: Anthracite (RAL 7016)
D - Kingspan 1000mm MR Cladding - Colour: Merlin Grey (RAL 180 40 05)
E - Kingspan 1000mm MR Cladding - Colour: White (RAL 9003)
F - Horizontally laid profile cladding - Colour Silver Metallic (RAL 9006)
G - Horizontally laid profile cladding - Colour Merlin Grey (RAL 180 40 05)
H - Aluminium window and door units - Colour: Merlin Grey (RAL 180 40 05)
K - Face brickwork - Edenhall Grafton Blend in grey mortar
L - RWPs / guttering - Colour: Anthracite (RAL 7016)
N - Bottom cladding drip - Colour: Silver Metallic (RAL 9006)
P - Proprietary steel doorsets - Colour: Poppy Red (BS 04E53)
Q - Proprietary electrically operated sectional goods door - Colour: Poppy Red (BS 04E53)



Allocated signage zones

No	Revision	Dwn / Date	Chk / Date
D	Variation of Condition Planning Application	PR/27.07.16	TG/27.07.16
C	Signage zones indicated	TG/17.11.15	AB/17.11.15
B	Variation of Condition Planning Application	TG/22.10.15	AB/22.10.15
A	PLANNING ISSUE	JBS/18.05.15	TG/18.05.15

Scaled dimensions are not to be used for construction
Contractor to check all dimensions and report omissions and errors to the Architect

Forum Architecture Ltd
Studio 52
Basepoint
Andersons Road
Southampton, Hampshire
SO14 5FE

tel: 023 8068 2095
w: forumarchitecture.co.uk
e: mail@forumarchitecture.co.uk

FORUM architecture

DRAWING TITLE
Eagle
Proposed Section and Elevations

CLIENT
Tidebank UK Ltd

PROJECT
Daedalus Park - SITE A

DRAWING NO.	REV.	DRAWING STATUS	SCALE
15002-34	D	PLANNING	1:100@A1