HM Coastguard

HMS Daedalus Airfield

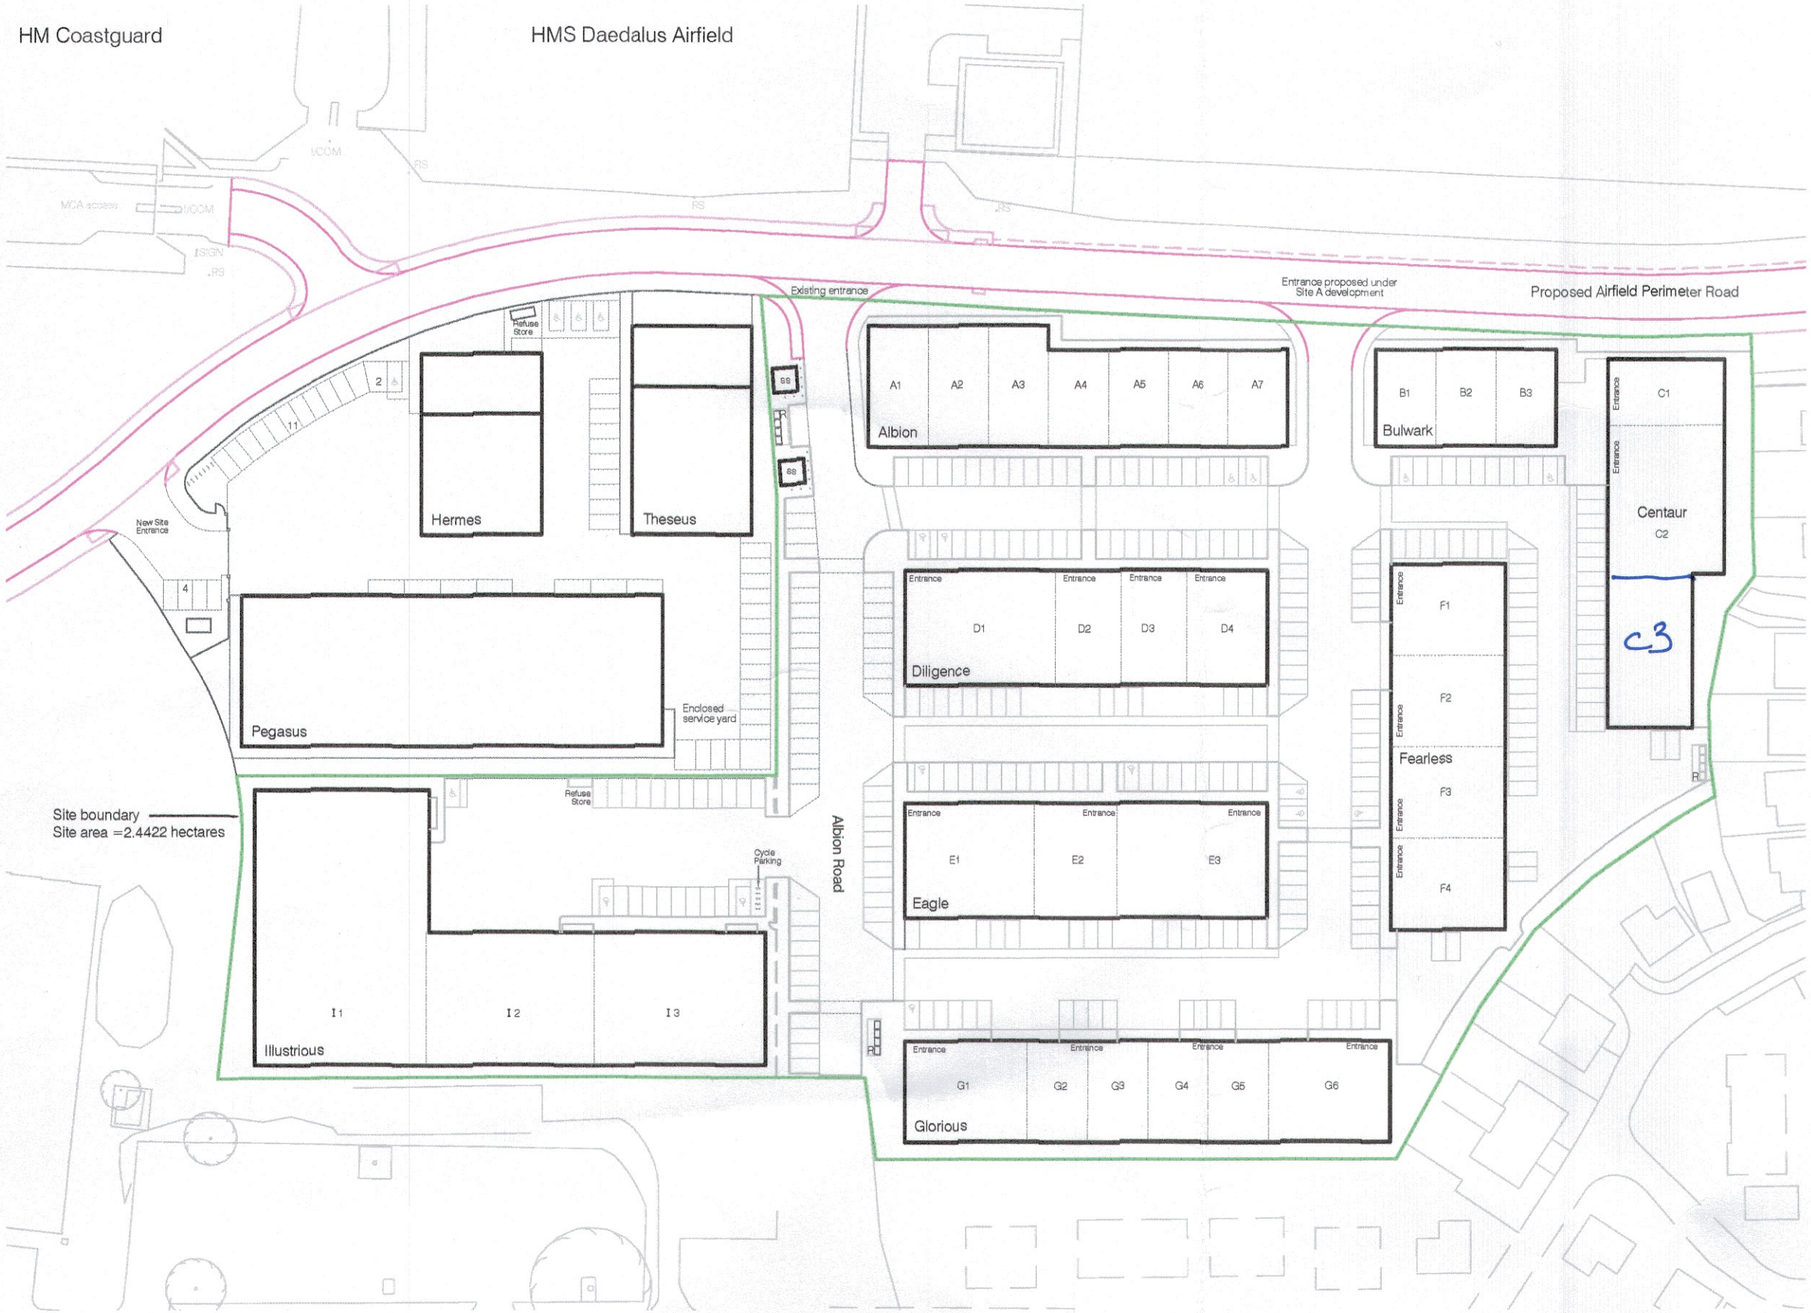

N

0 20 40 60 80m

Scale Bar 1:1000

Proposed new airfield perimeter road

Site Boundary

Daedalus Park
Daedalus Drive
Lee on the Solent

No	Revision	Dwn / Date	Chk / Date
-	Initial Issue	TG/22.03.16	AB/22.03.16

Scaled dimensions are not to be used for construction
Contractor to check all dimensions and report omissions and errors to the Architect

Forum Architecture Ltd
Studio 52
Basepoint
Andersons Road
Southampton, Hampshire
SO14 5FE
Tel 023 8068 2095
www.forumarchitecture.co.uk
E-mail: mail@forumarchitecture.co.uk

FORUM architecture

CLIENT: Tidebank UK Ltd

PROJECT:

DRAWING TITLE: Daedalus Park Management Company Ltd.

PROJECT NO.	DRAWING NO.	REV.	SCALE
15017	98(A3)	-	1:1000