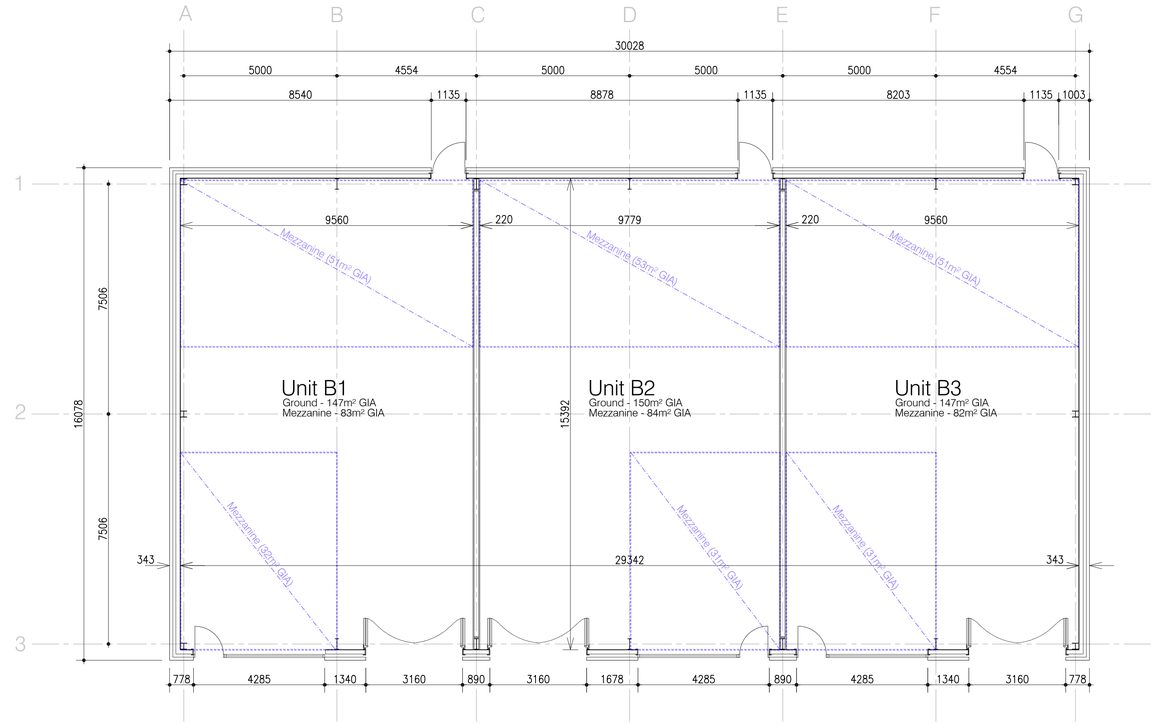

Bulwark Ground Floor / Mezzanine Plan
1:100

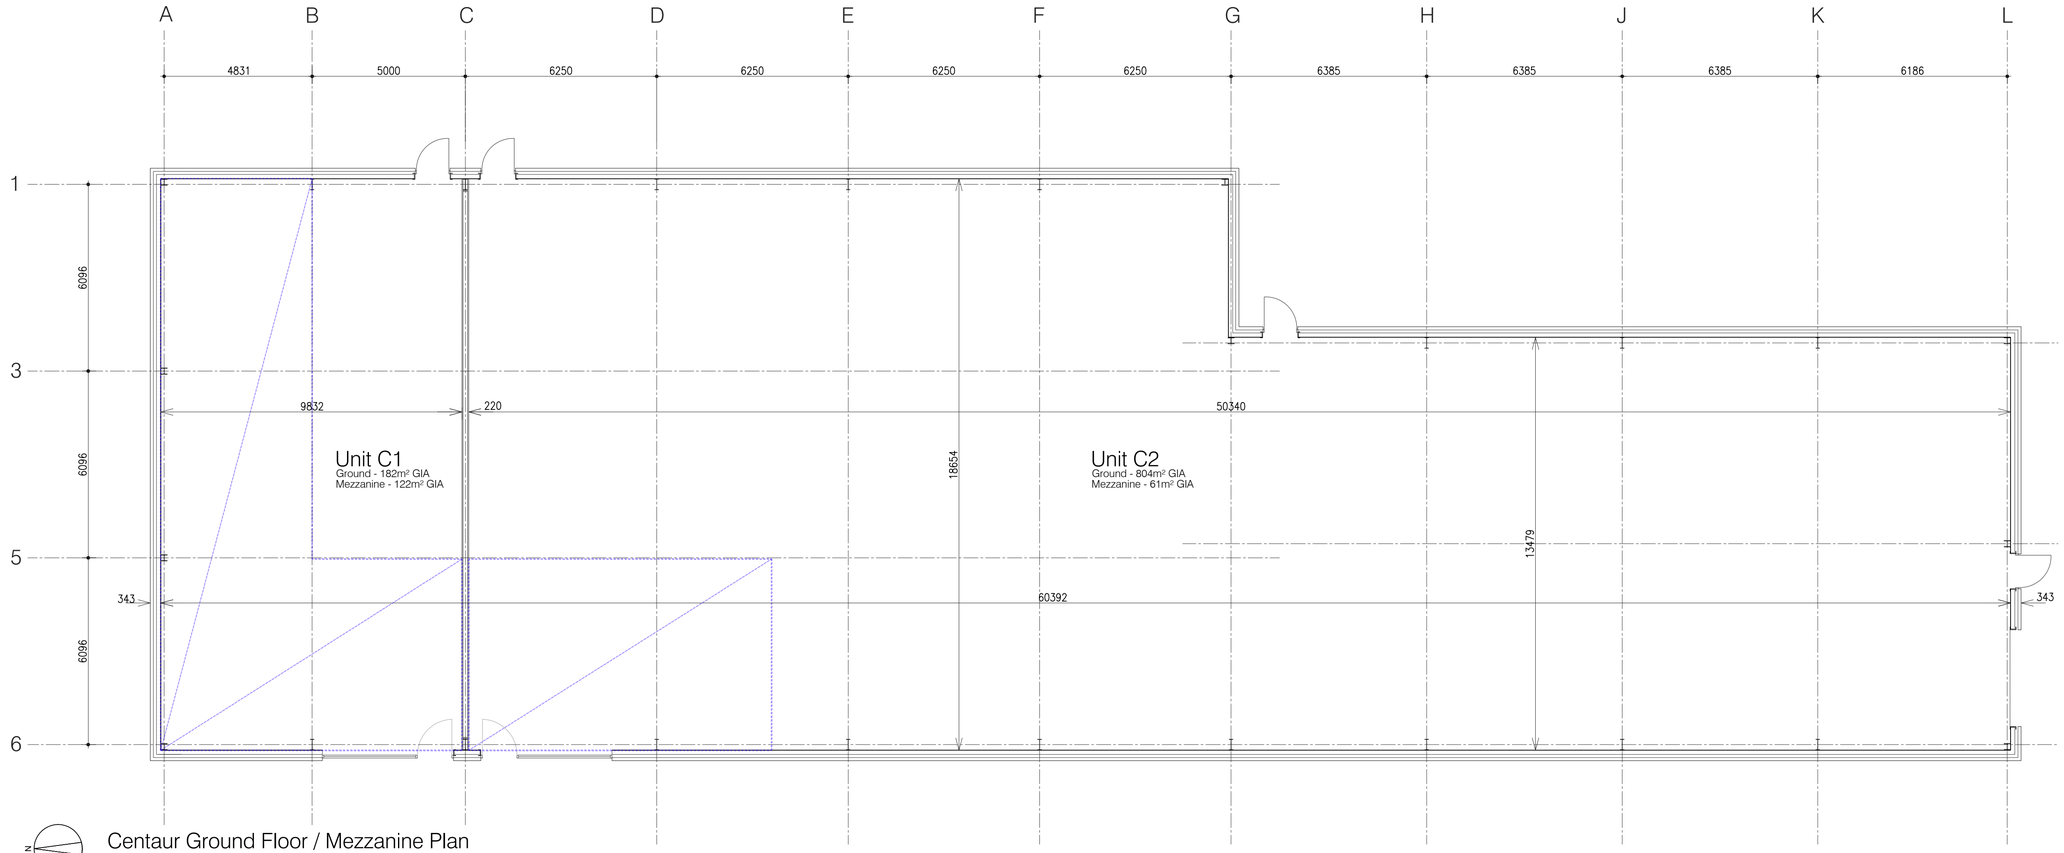

Centaur Ground Floor / Mezzanine Plan
1:100

Notes

0 1 2 4 6 8m

Scale Bar 1:100

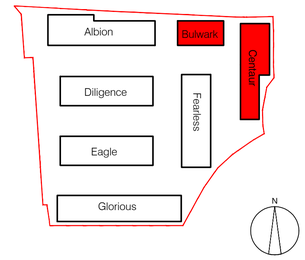

No	Revision	Dwn / Date	Chk / Date
C	Variation of Condition Planning Application	TG/20.10.15	AB/20.10.15
B	Centaur ground floor plan revised	JSB/17.07.15	TG/17.07.15
A	PLANNING ISSUE	JSB/18.05.15	TG/18.05.15

Scaled dimensions are not to be used for construction
Contractor to check all dimensions and report omissions and errors to the Architect

Forum Architecture Ltd
Studio S2
Basepoint
Andersons Road
Southampton, Hampshire
SO14 5FE

tel: 023 8068 2095
w: forumarchitecture.co.uk
e: mail@forumarchitecture.co.uk

FORUM architecture

DRAWING TITLE
Access Road Materials

CLIENT
Tidebank UK Ltd

PROJECT
Daedalus Park - SITE A

DRAWING STATUS
PLANNING

PROJECT NO.	DRAWING NO.	REV.	SCALE
15002	21	C	1:500@A1