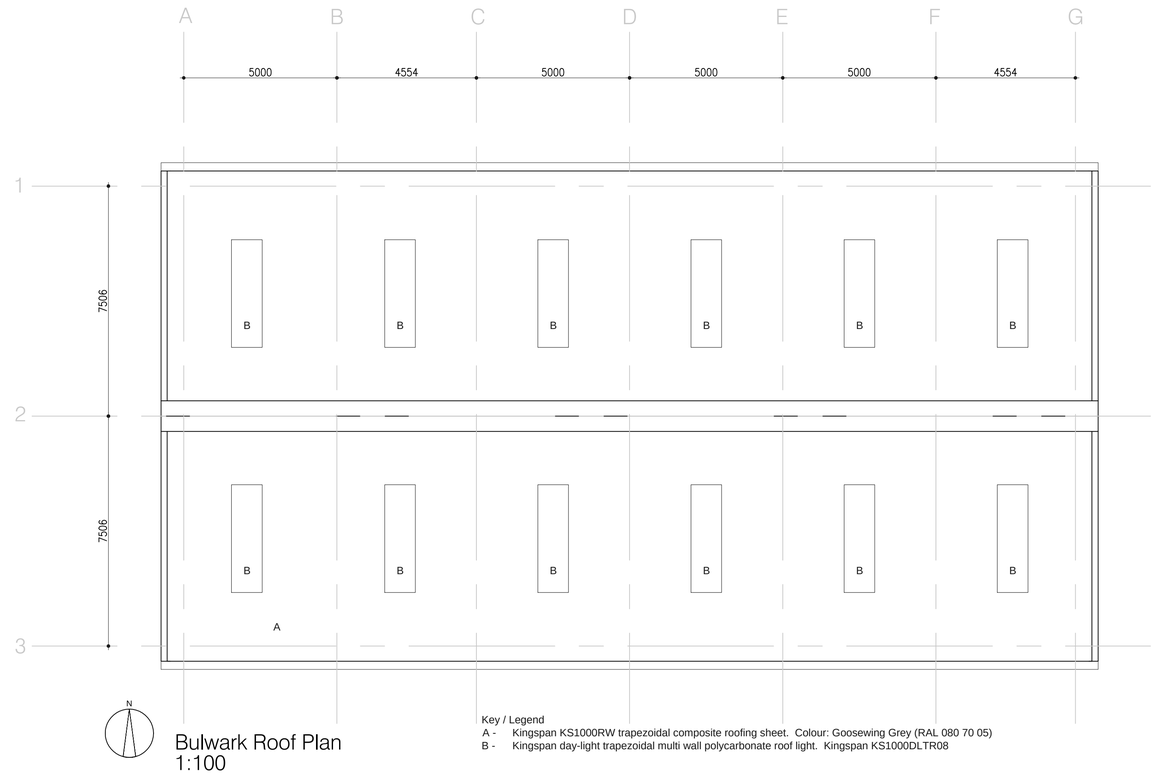

Bulwark Roof Plan
1:100

Key / Legend
A - Kingspan KS1000RW trapezoidal composite roofing sheet. Colour: Goosewing Grey (RAL 080 70 05)
B - Kingspan day-light trapezoidal multi wall polycarbonate roof light. Kingspan KS1000DLTR08

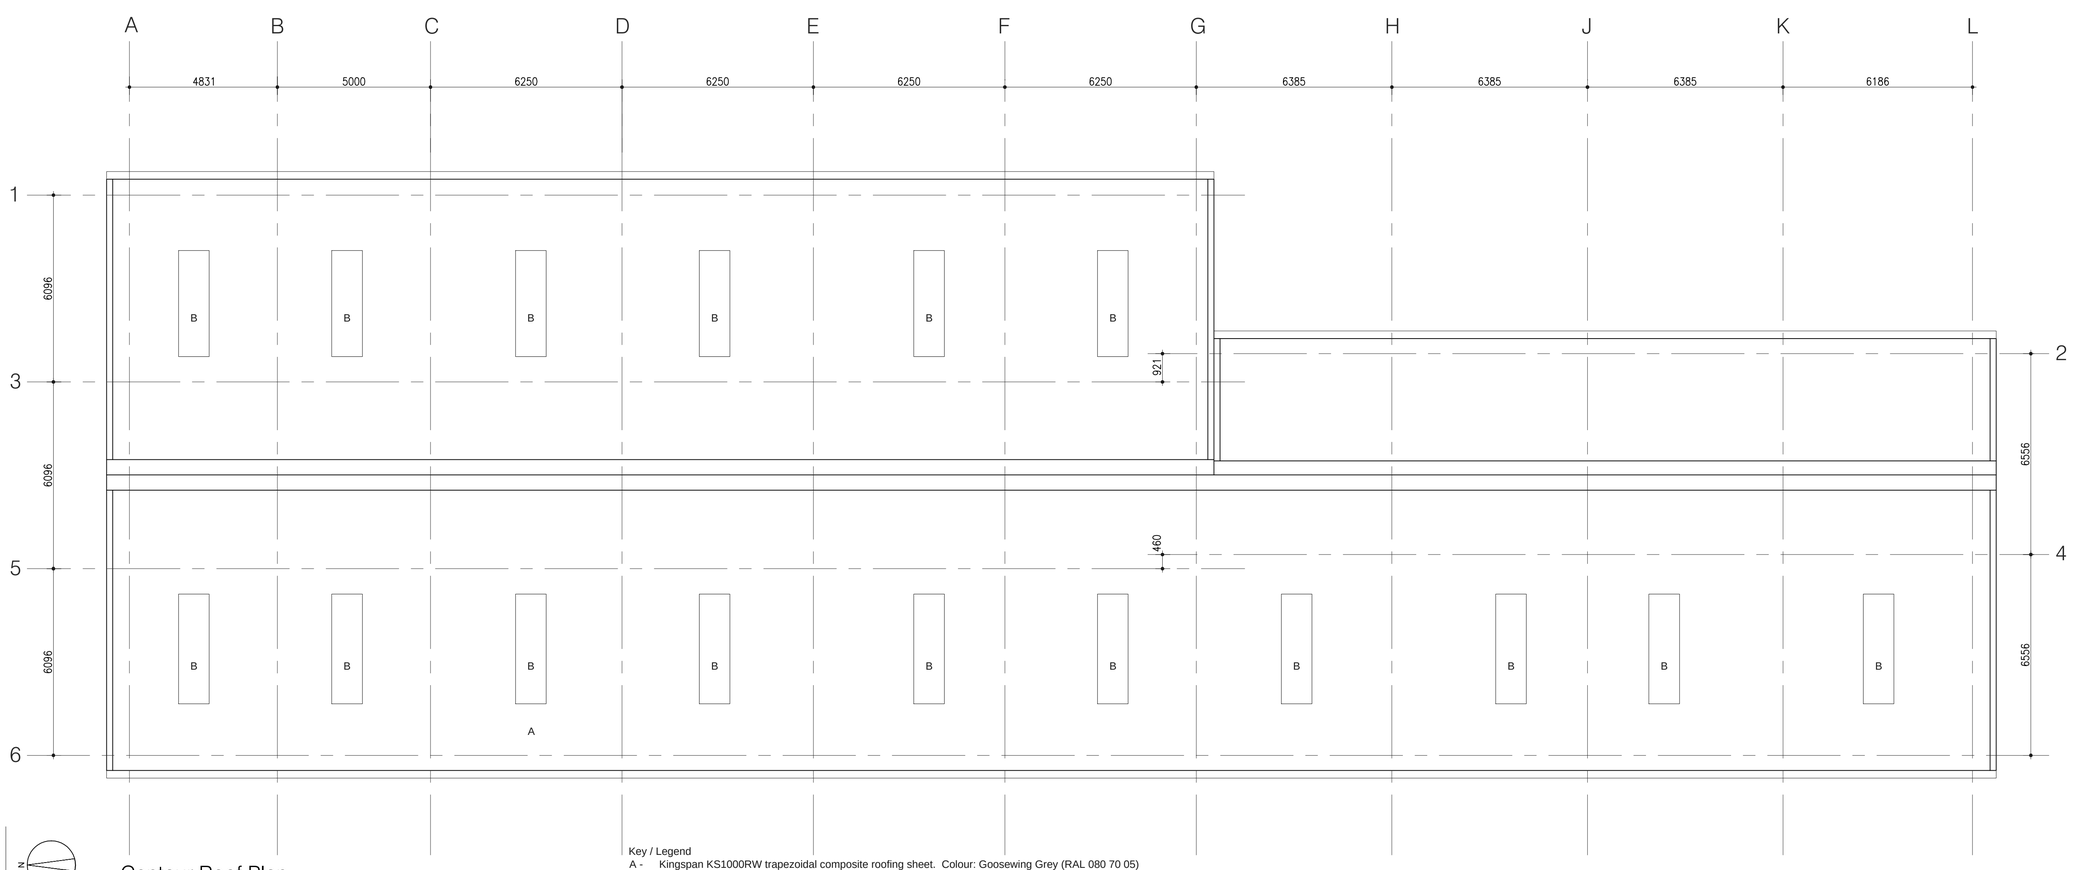

Centaur Roof Plan
1:100

Key / Legend
A - Kingspan KS1000RW trapezoidal composite roofing sheet. Colour: Goosewing Grey (RAL 080 70 05)
B - Kingspan day-light trapezoidal multi wall polycarbonate roof light. Kingspan KS1000DLTR08

Notes

0 1 2 4 6 8m

Scale Bar 1:100

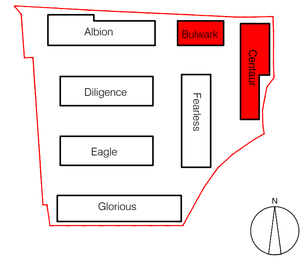

No	Revision	Dwn / Date	Chk / Date
C	Variation of Condition Planning Application	TG/22.10.15	AB/22.10.15
B	Centaur roof plan revised	JSB/17.07.15	TG/17.07.15
A	PLANNING ISSUE	AB/27.04.15	TG/27.04.15

Scaled dimensions are not to be used for construction
Contractor to check all dimensions and report omissions and errors to the Architect

Forum Architecture Ltd
Studio 52
Basepoint
Andersons Road
Southampton, Hampshire
SO14 5FE

tel: 023 8068 2095
w: forumarchitecture.co.uk
e: mail@forumarchitecture.co.uk

FORUM architecture

DRAWING TITLE
BULWARK and CENTAUR
Proposed Roof Plan

CLIENT
Tidebank UK Ltd

PROJECT
Daedalus Park - SITE A

DRAWING STATUS
PLANNING

PROJECT NO.	DRAWING NO.	REV.	SCALE
15002	26	C	1:100@A1