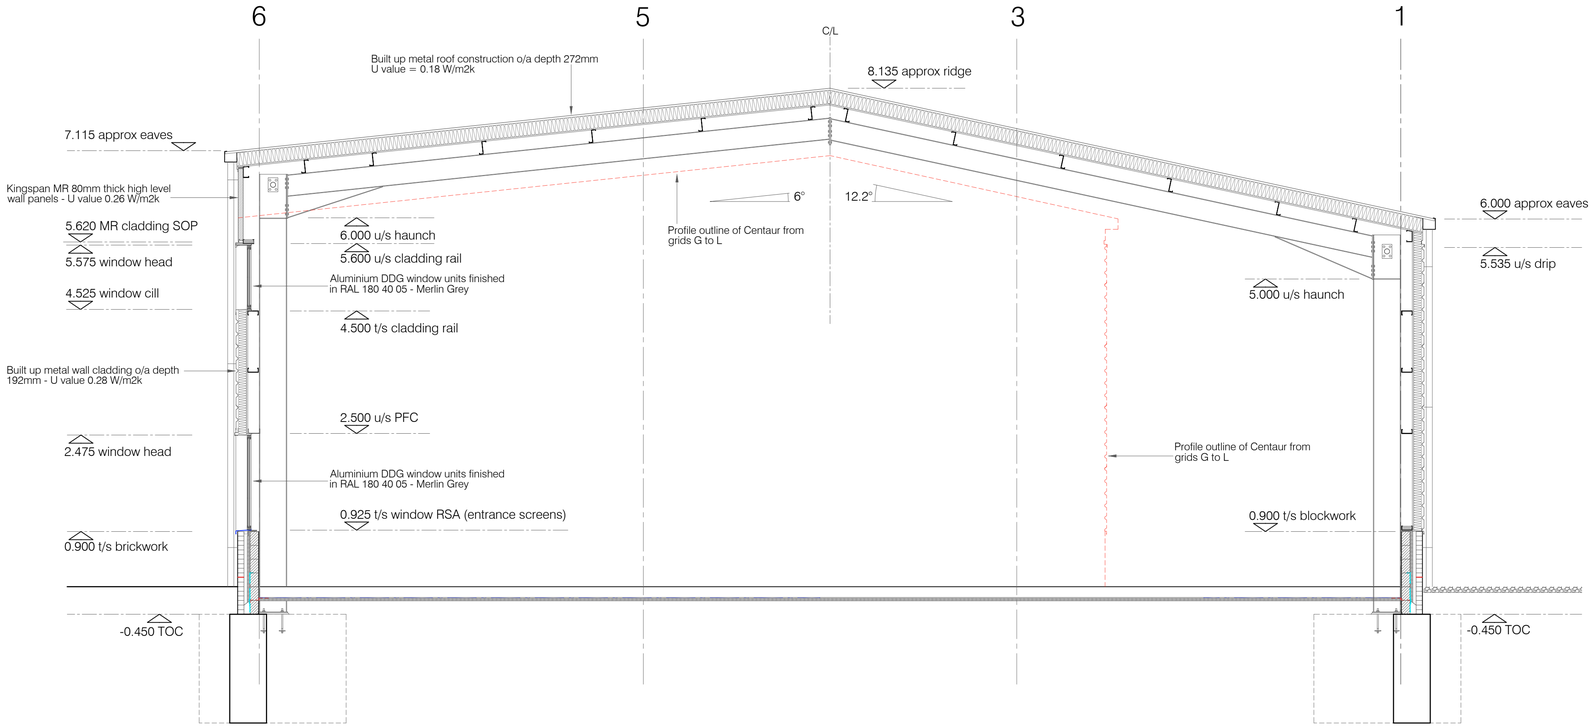

Cross Section Through Centaur 1:50

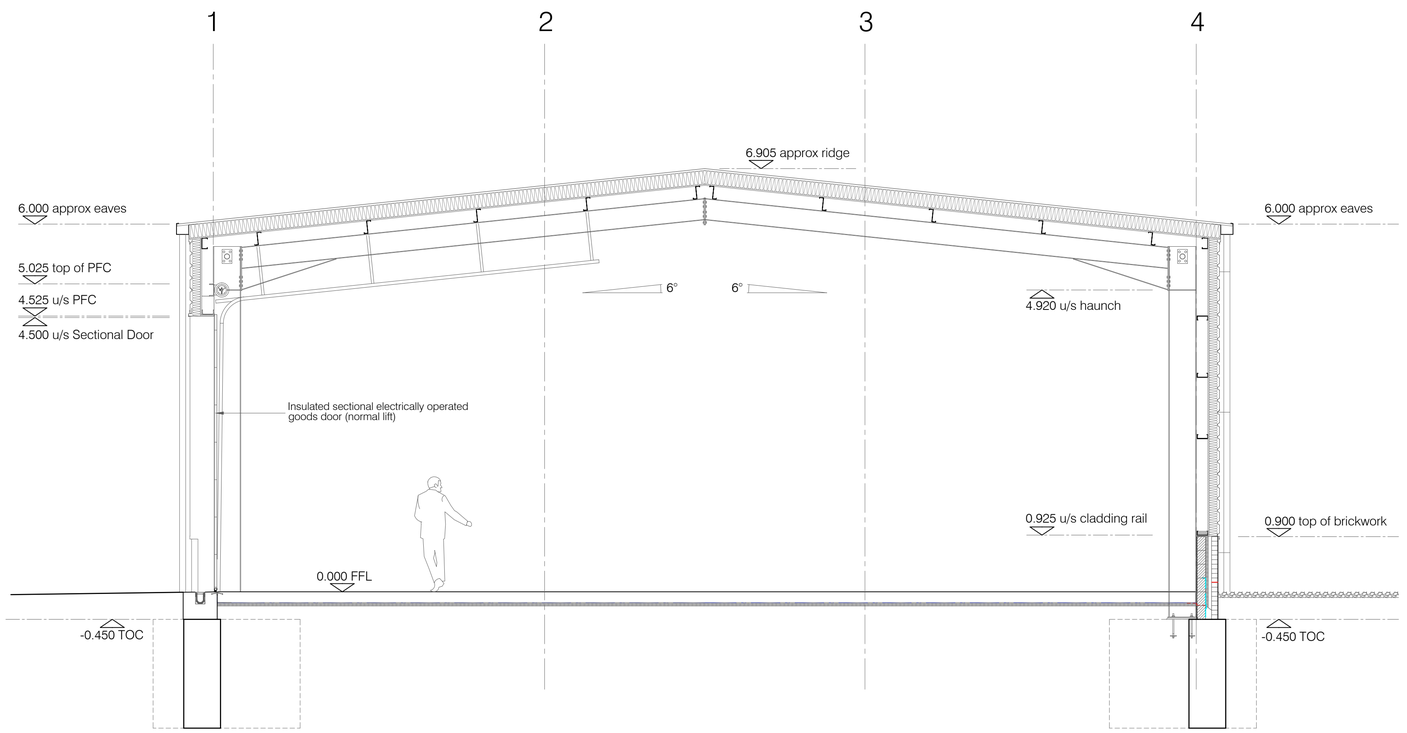

Cross Section Through Glorious (Sectional Goods Door Arrangement) 1:50

Notes

P1	Original Issue	PR/04.04.16	MGB/04.04.16
No	Revision	Dwn / Date	Chk / Date

Scaled dimensions are not to be used for construction

Contractor to check all dimensions and report omissions and errors to the Architect

Forum Architecture Ltd
Studio 52
Basepoint
Andersons Road
Southampton, Hampshire
SO14 5FE

tel: 023 8068 2095
w: forumarchitecture.co.uk
e: mail@forumarchitecture.co.uk

FORUM architecture

DRAWING TITLE

Sections @1:50 - Sheet 2 of 2
Centaur & Glorious

CLIENT

Mildren Construction

PROJECT

Daedalus Park - Site A

DRAWING STATUS

PRELIMINARY

PROJECT NO.	DRAWING NO.	REV.	SCALE
15010	401	P1	1:50@A1