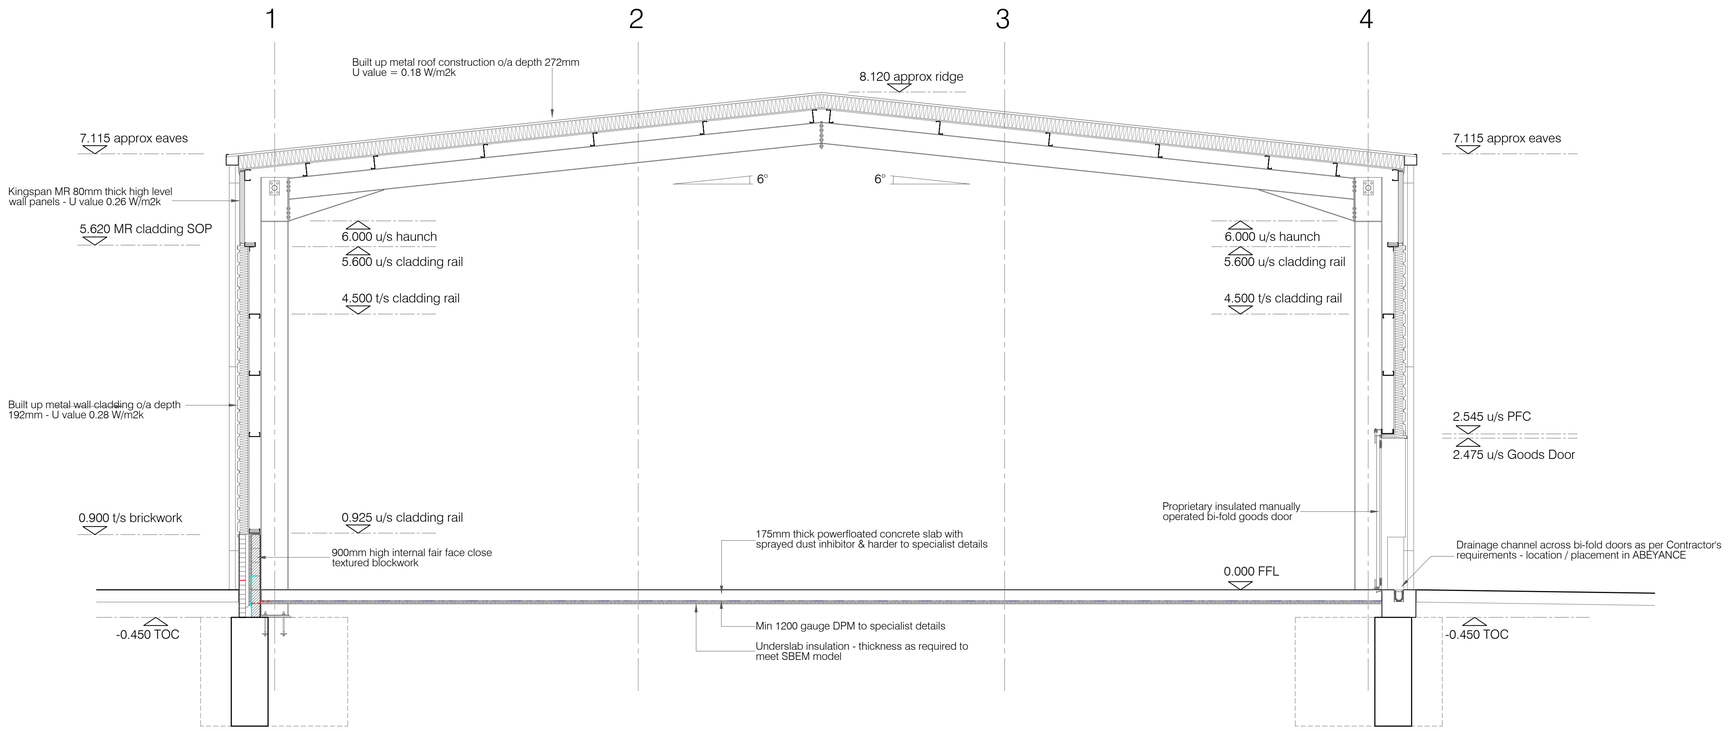

Cross Section Through Diligence (Bifold Door Arrangement) 1:50

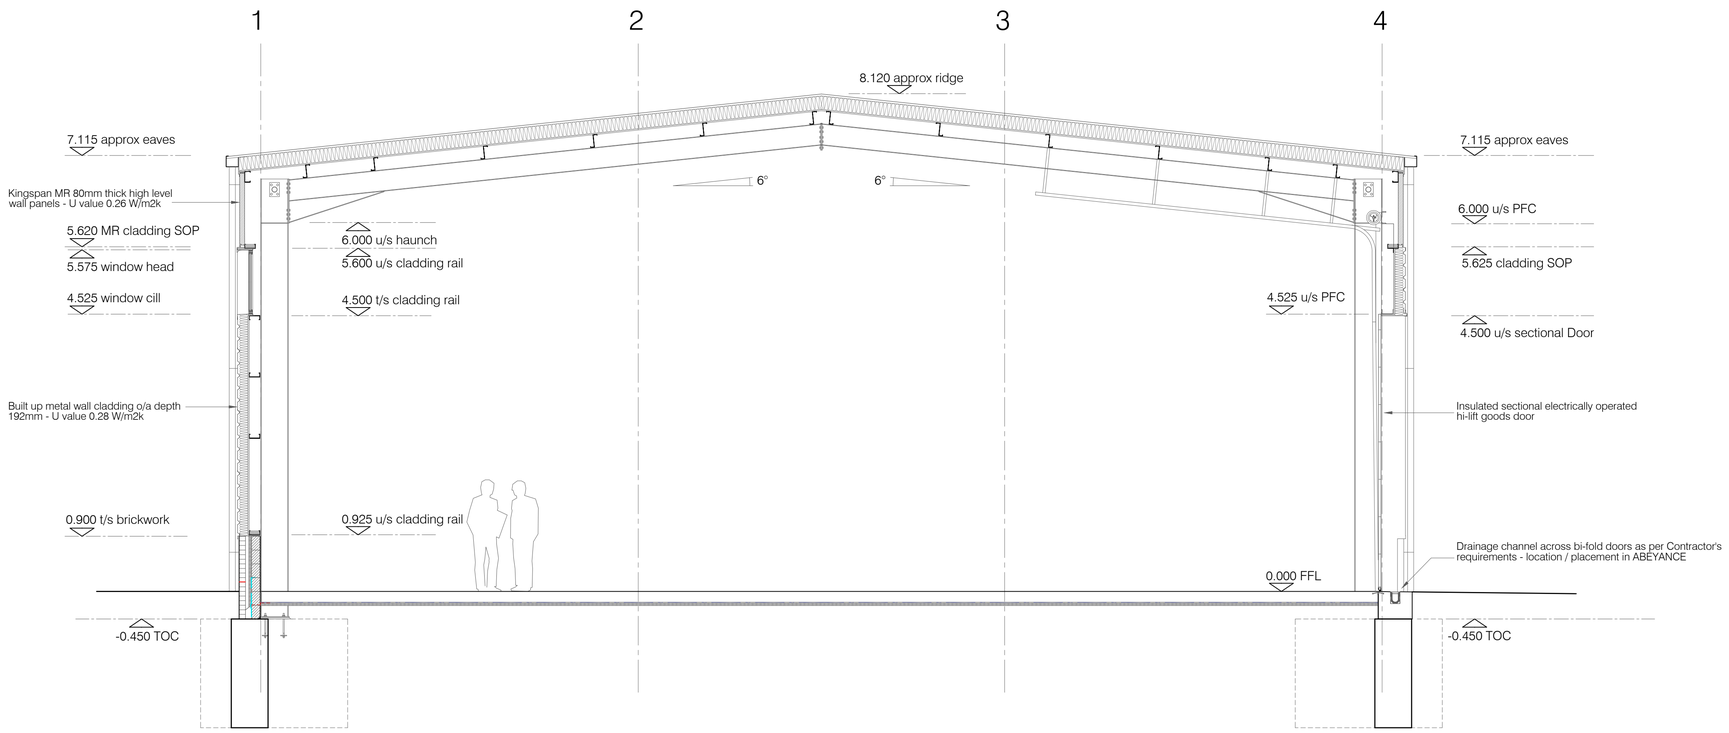

Cross Section Through Eagle and Fearless (Sectional Goods Door Arrangement) 1:50

Notes

P1	Original Issue	PR/04.04.16	MGB/04.04.16
No	Revision	Dwn / Date	Chk / Date

Scaled dimensions are not to be used for construction
Contractor to check all dimensions and report omissions and errors to the Architect

Forum Architecture Ltd
Studio 52
Basepoint
Andersons Road
Southampton, Hampshire
SO14 5FE

tel: 023 8068 2095
w: forumarchitecture.co.uk
e: mail@forumarchitecture.co.uk

FORUM architecture

DRAWING TITLE
Sections @1:50 - Sheet 1 of 2
Diligence, Eagle & Fearless

CLIENT
Mildren Construction

PROJECT
Daedalus Park - Site A

DRAWING STATUS
PRELIMINARY

PROJECT NO.	DRAWING NO.	REV.	SCALE
15010	400	P1	1:50@A1