APPROVED FOR MANUFACTURE: DATE: INITIALS:

ALBION - EA-15, EA-16, EA-17, EA18

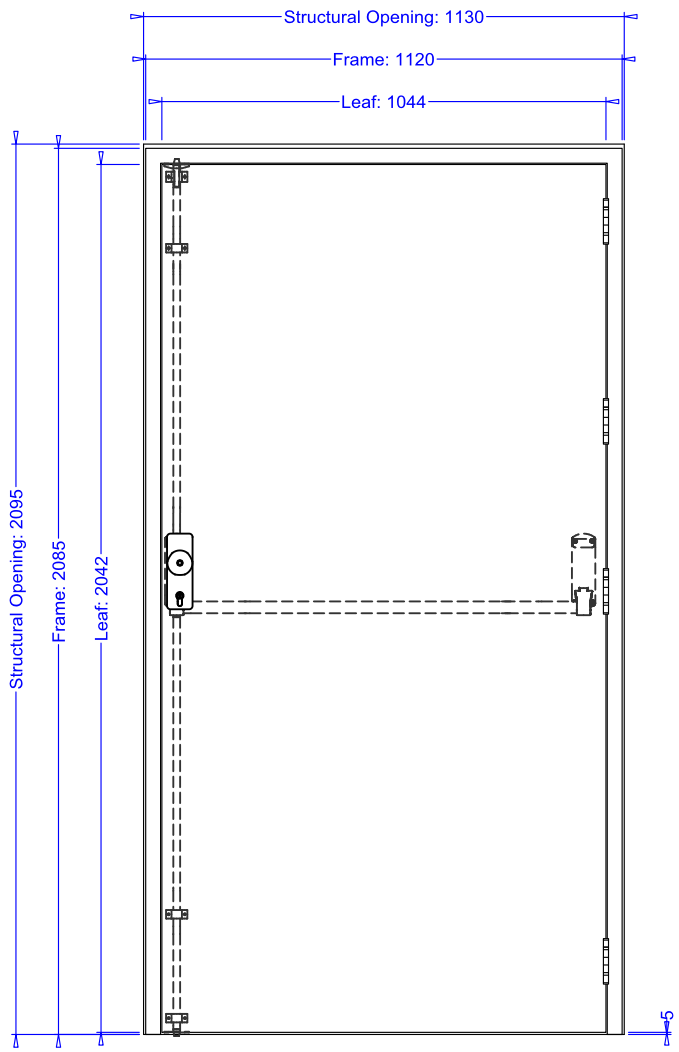

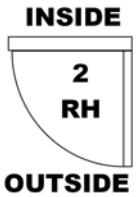

VIEWED FROM OUTSIDE

HARDWARE

4 NO 100MM TEMPLATE DRILLED STAINLESS STEEL BUTT HINGES C/W DOG BOLT (PER LEAF)
EXIDOR 294 PANIC BOLT, PASSIVATED & CHROMATED FINISH
PUSH BAR TO OPEN SIGN
EXIDOR E302 OUTSIDE ACCESS DEVICE PASSIVATED & CHROMATED FINISH
"FIRE ESCAPE KEEP CLEAR" SIGN (White on Blue 200x150)
GEZE 2000NV,BC CLOSER SILVER FINISH POWER 2-4
STAINLESS STEEL CLOSER COVER & ARM

VISION PANEL/LOUVRES

NOTES

FINISH

LEAF: PPC FROM STD RANGE BS 04 E 53

FRAME: PPC FROM STD RANGE* BS 04 E 53

TYPE: FD-A

FIRE RATING: NIL

INFILL: MINERAL WOOL 1.8 w/m²K

FRAME DETAIL

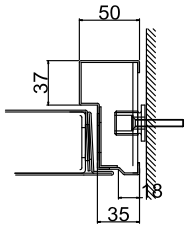

THRESHOLD DETAIL

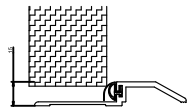

TITLE: Q10745/16 PHASE 1, 2 & 3 - OTP - TIDEBANK PHASE 1, 2 & 3 ARMASHIELD LIMITED

DRAWING NO: Q10745/16 PHASE 1, 2 & 3-1 **INITIALS:** NMS

SCALE: NTS **DATE:** 05/02/2016

APPROVED FOR MANUFACTURE: DATE: INITIALS:

ALBION - EA-19, EA-20, EA21

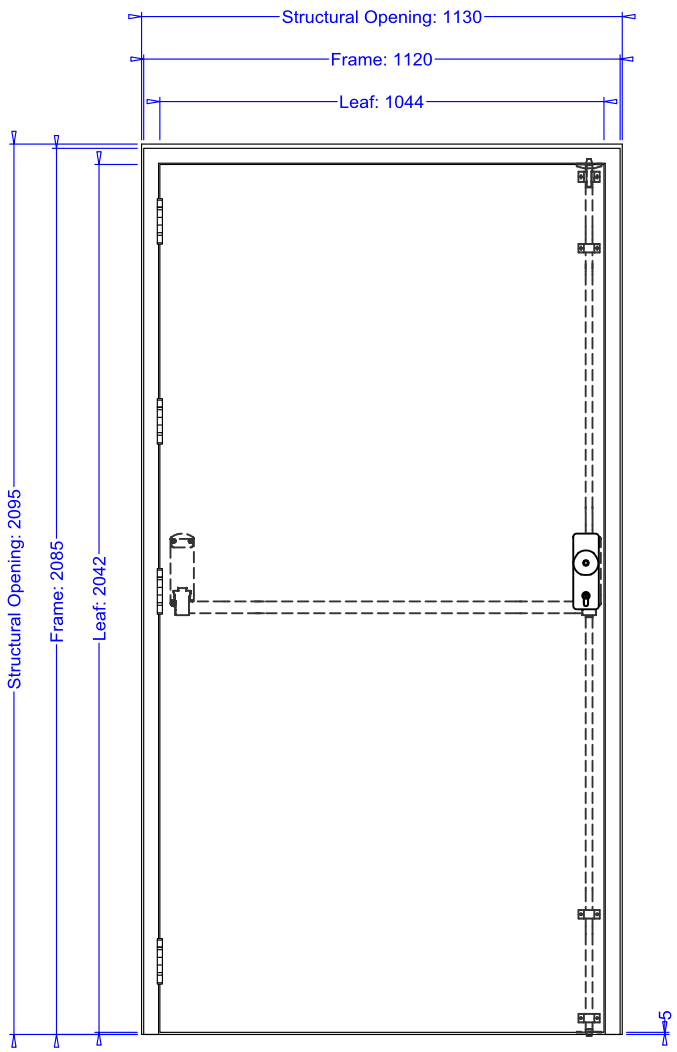



VIEWED FROM OUTSIDE

HARDWARE

4 NO 100MM TEMPLATE DRILLED STAINLESS STEEL BUTT HINGES C/W DOG BOLT (PER LEAF)
EXIDOR 294 PANIC BOLT, PASSIVATED & CHROMATED FINISH
PUSH BAR TO OPEN SIGN
EXIDOR E302 OUTSIDE ACCESS DEVICE PASSIVATED & CHROMATED FINISH
"FIRE ESCAPE KEEP CLEAR" SIGN (White on Blue 200x150)
GEZE 2000NV,BC CLOSER SILVER FINISH POWER 2-4
STAINLESS STEEL CLOSER COVER & ARM

VISION PANEL/LOUVRES

NOTES

FINISH

LEAF: PPC FROM STD RANGE BS 04 E 53

FRAME: PPC FROM STD RANGE* BS 04 E 53

TYPE: FD-A

FIRE RATING: NIL

INFILL: MINERAL WOOL 1.8 w/m²K

FRAME DETAIL

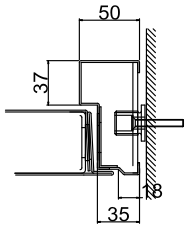

THRESHOLD DETAIL

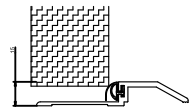

TITLE: Q10745/16 PHASE 1, 2 & 3 - OTP - TIDEBANK PHASE 1, 2 & 3 ARMASHIELD LIMITED

DRAWING NO: Q10745/16 PHASE 1, 2 & 3-2 **INITIALS:** NMS

SCALE: NTS **DATE:** 05/02/2016

APPROVED FOR MANUFACTURE: DATE: INITIALS:

BULWARK - EB-1

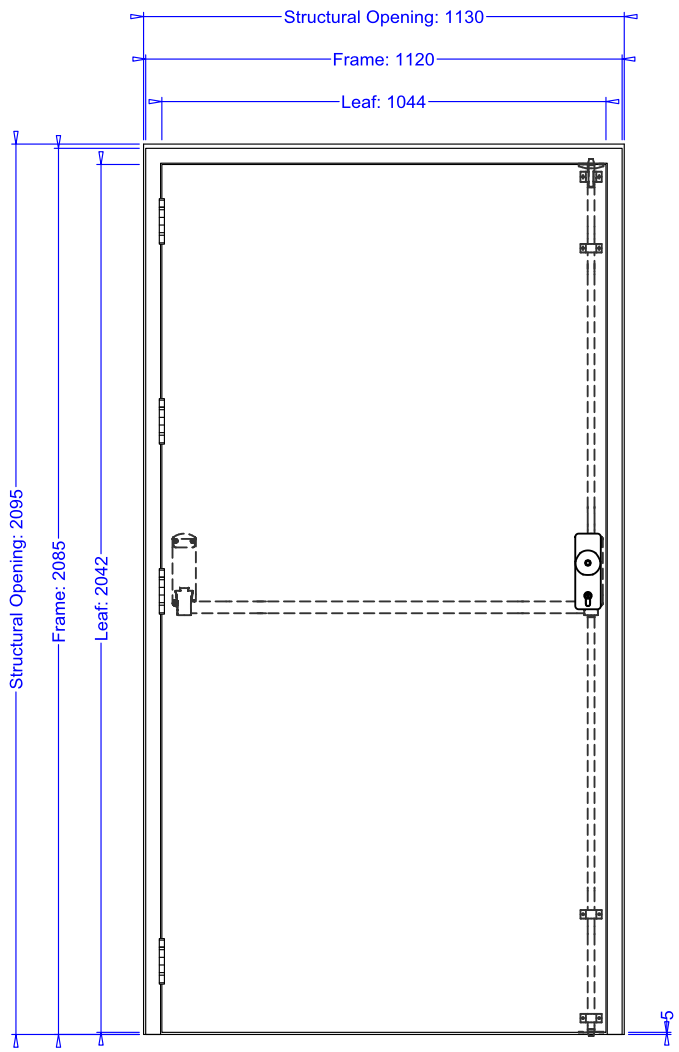



VIEWED FROM OUTSIDE

HARDWARE

4 NO 100MM TEMPLATE DRILLED STAINLESS STEEL BUTT HINGES C/W DOG BOLT (PER LEAF)
EXIDOR 294 PANIC BOLT, PASSIVATED & CHROMATED FINISH
PUSH BAR TO OPEN SIGN
EXIDOR E302 OUTSIDE ACCESS DEVICE PASSIVATED & CHROMATED FINISH
"FIRE ESCAPE KEEP CLEAR" SIGN (White on Blue 200x150)
GEZE 2000NV,BC CLOSER SILVER FINISH POWER 2-4
STAINLESS STEEL CLOSER COVER & ARM

VISION PANEL/LOUVRES

NOTES

FINISH

LEAF: PPC FROM STD RANGE BS 18 E 53

FRAME: PPC FROM STD RANGE* BS 18 E 53

TYPE: FD-A

FIRE RATING: NIL

INFILL: MINERAL WOOL 1.8 w/m²K

FRAME DETAIL

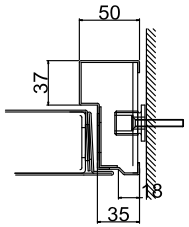

THRESHOLD DETAIL

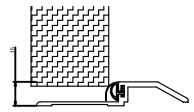

TITLE: Q10745/16 PHASE 1, 2 & 3 - OTP - TIDEBANK PHASE 1, 2 & 3 ARMASHIELD LIMITED

DRAWING NO: Q10745/16 PHASE 1, 2 & 3-3 **INITIALS:** NMS

SCALE: NTS **DATE:** 05/02/2016

APPROVED FOR MANUFACTURE: DATE: INITIALS:

BULWARK - EB-2, EB-3

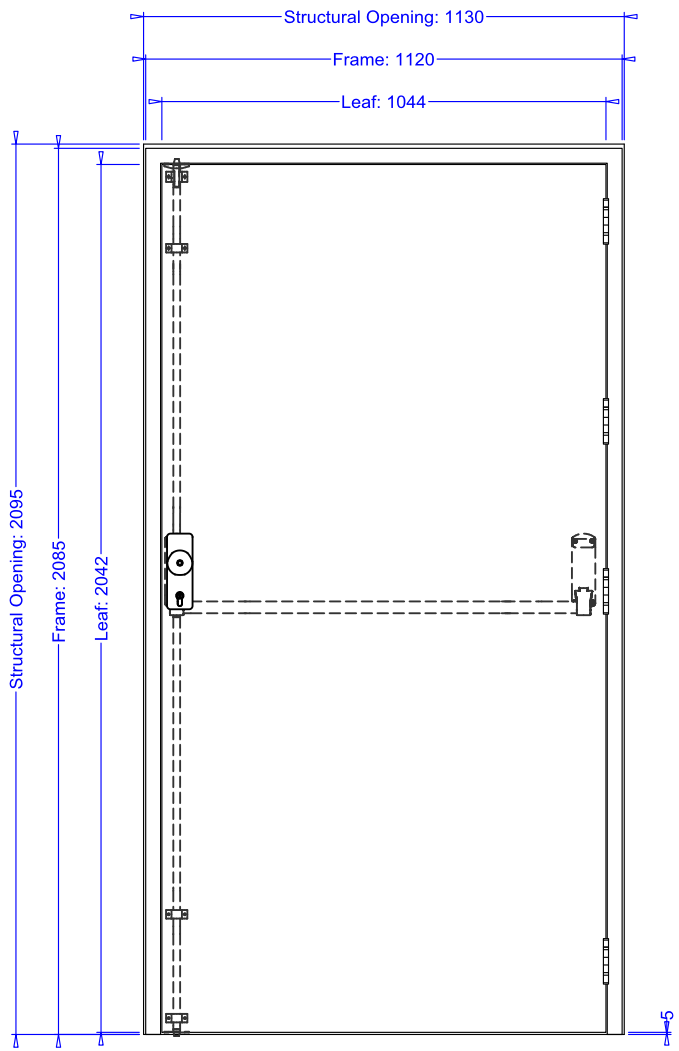

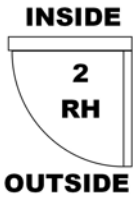

VIEWED FROM OUTSIDE

HARDWARE

4 NO 100MM TEMPLATE DRILLED STAINLESS STEEL BUTT HINGES C/W DOG BOLT (PER LEAF)
EXIDOR 294 PANIC BOLT, PASSIVATED & CHROMATED FINISH
PUSH BAR TO OPEN SIGN
EXIDOR E302 OUTSIDE ACCESS DEVICE PASSIVATED & CHROMATED FINISH
"FIRE ESCAPE KEEP CLEAR" SIGN (White on Blue 200x150)
GEZE 2000NV,BC CLOSER SILVER FINISH POWER 2-4
STAINLESS STEEL CLOSER COVER & ARM

VISION PANEL/LOUVRES

NOTES

FINISH

LEAF: PPC FROM STD RANGE BS 18 E 53

FRAME: PPC FROM STD RANGE* BS 18 E 53

TYPE: FD-A

FIRE RATING: NIL

INFILL: MINERAL WOOL 1.8 w/m²K

FRAME DETAIL

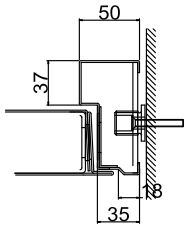

THRESHOLD DETAIL

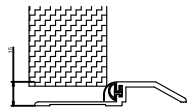

TITLE: Q10745/16 PHASE 1, 2 & 3 - OTP - TIDEBANK PHASE 1, 2 & 3 ARMASHIELD LIMITED

DRAWING NO: Q10745/16 PHASE 1, 2 & 3-4 **INITIALS:** NMS

SCALE: NTS **DATE:** 05/02/2016

APPROVED FOR MANUFACTURE: DATE: INITIALS:

DILIGENCE - ED-5, ED9

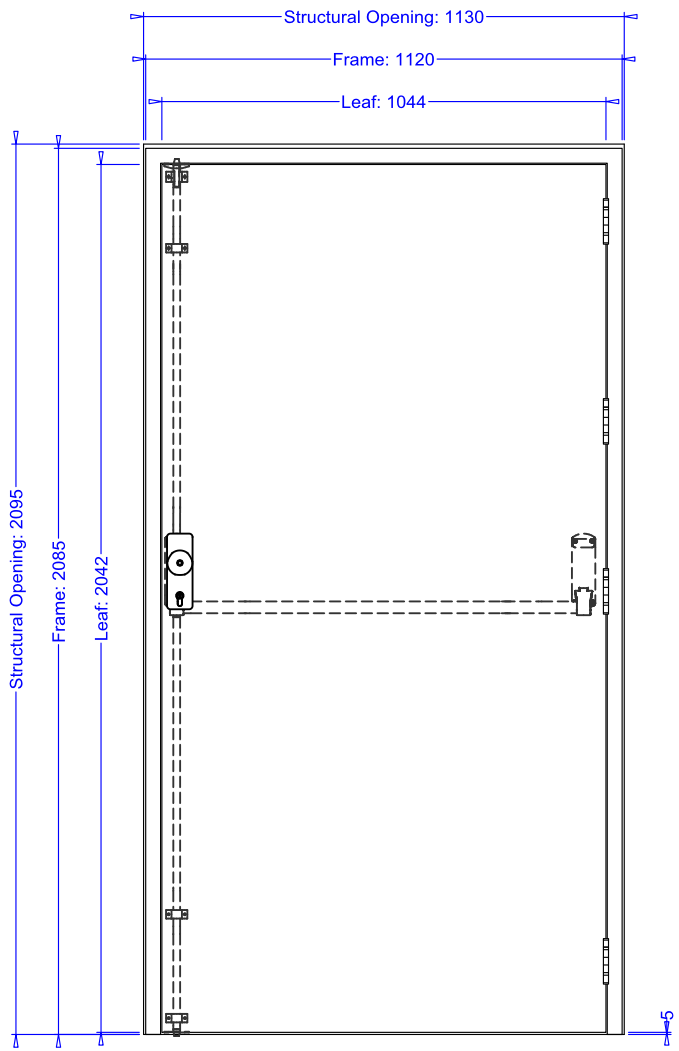

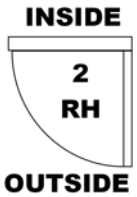

VIEWED FROM OUTSIDE

HARDWARE

4 NO 100MM TEMPLATE DRILLED STAINLESS STEEL BUTT HINGES C/W DOG BOLT (PER LEAF)
EXIDOR 294 PANIC BOLT, PASSIVATED & CHROMATED FINISH
PUSH BAR TO OPEN SIGN
EXIDOR E302 OUTSIDE ACCESS DEVICE PASSIVATED & CHROMATED FINISH
"FIRE ESCAPE KEEP CLEAR" SIGN (White on Blue 200x150)
GEZE 2000NV,BC CLOSER SILVER FINISH POWER 2-4
STAINLESS STEEL CLOSER COVER & ARM

VISION PANEL/LOUVRES

NOTES

FINISH

LEAF: PPC - NON STD COLOUR BS 18 C 39

FRAME: PPC - NON STD COLOUR* BS 18 C 39

TYPE: FD-A

FIRE RATING: NIL

INFILL: MINERAL WOOL 1.8 w/m²K

FRAME DETAIL

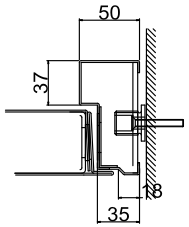

THRESHOLD DETAIL

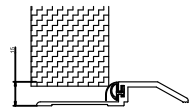

TITLE: Q10745/16 PHASE 1, 2 & 3 - OTP - TIDEBANK PHASE 1, 2 & 3 ARMASHIELD LIMITED

DRAWING NO: Q10745/16 PHASE 1, 2 & 3-5 **INITIALS:** NMS

SCALE: NTS **DATE:** 05/02/2016

APPROVED FOR MANUFACTURE: DATE: INITIALS:

DILIGENCE - ED-8, ED-12

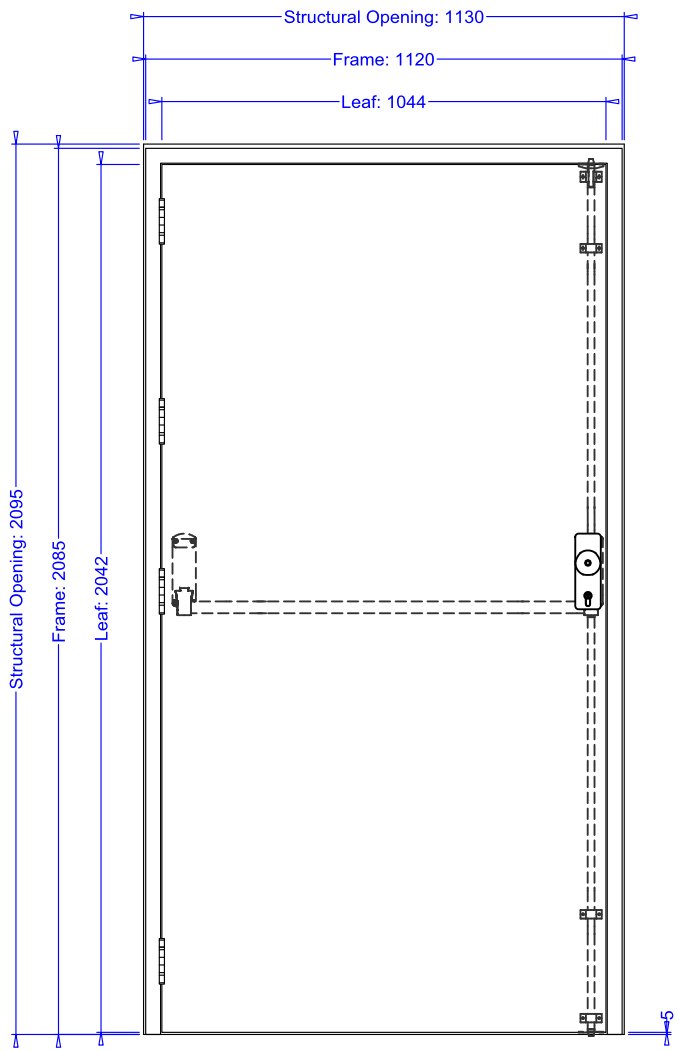



VIEWED FROM OUTSIDE

HARDWARE

4 NO 100MM TEMPLATE DRILLED STAINLESS STEEL BUTT HINGES C/W DOG BOLT (PER LEAF)
EXIDOR 294 PANIC BOLT, PASSIVATED & CHROMATED FINISH
PUSH BAR TO OPEN SIGN
EXIDOR E302 OUTSIDE ACCESS DEVICE PASSIVATED & CHROMATED FINISH
"FIRE ESCAPE KEEP CLEAR" SIGN (White on Blue 200x150)
GEZE 2000NV,BC CLOSER SILVER FINISH POWER 2-4
STAINLESS STEEL CLOSER COVER & ARM

VISION PANEL/LOUVRES

NOTES

FINISH

LEAF: PPC - NON STD COLOUR BS 18 C 39

FRAME: PPC - NON STD COLOUR* BS 18 C 39

TYPE: FD-A

FIRE RATING: NIL

INFILL: MINERAL WOOL 1.8 w/m²K

FRAME DETAIL

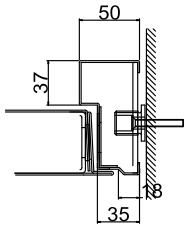

THRESHOLD DETAIL

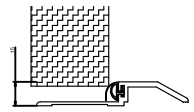

TITLE: Q10745/16 PHASE 1, 2 & 3 - OTP - TIDEBANK PHASE 1, 2 & 3 ARMASHIELD LIMITED

DRAWING NO: Q10745/16 PHASE 1, 2 & 3-6 **INITIALS:** NMS

SCALE: NTS **DATE:** 05/02/2016