INTERNAL ELEVATION

SCALE 1 : 20

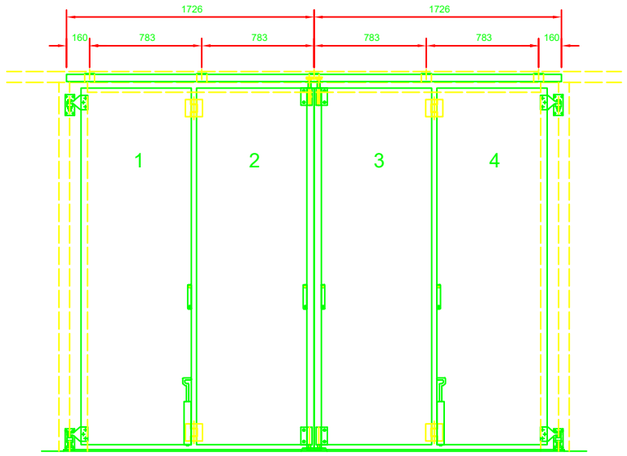

PLAN - DOOR OPEN

SCALE 1 : 20

NOTE: FINISHED FLOOR MUST BE WITHIN +-3mm OF FFL (0000)
ACROSS THE OPENING, AND THE INTERNAL FLOOR
MUST BE FLUSH WITH, OR LOWER THAN FFL (0000)
IN THE AREA SWEPT BY THE DOOR LEAVES
AS MARKED BY HATCHING THE ADJACENT PLAN VIEW

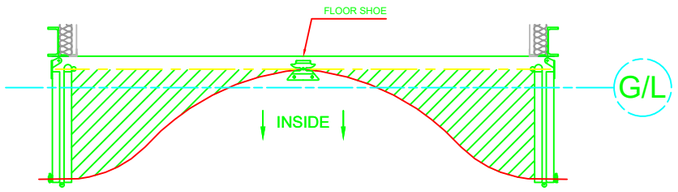

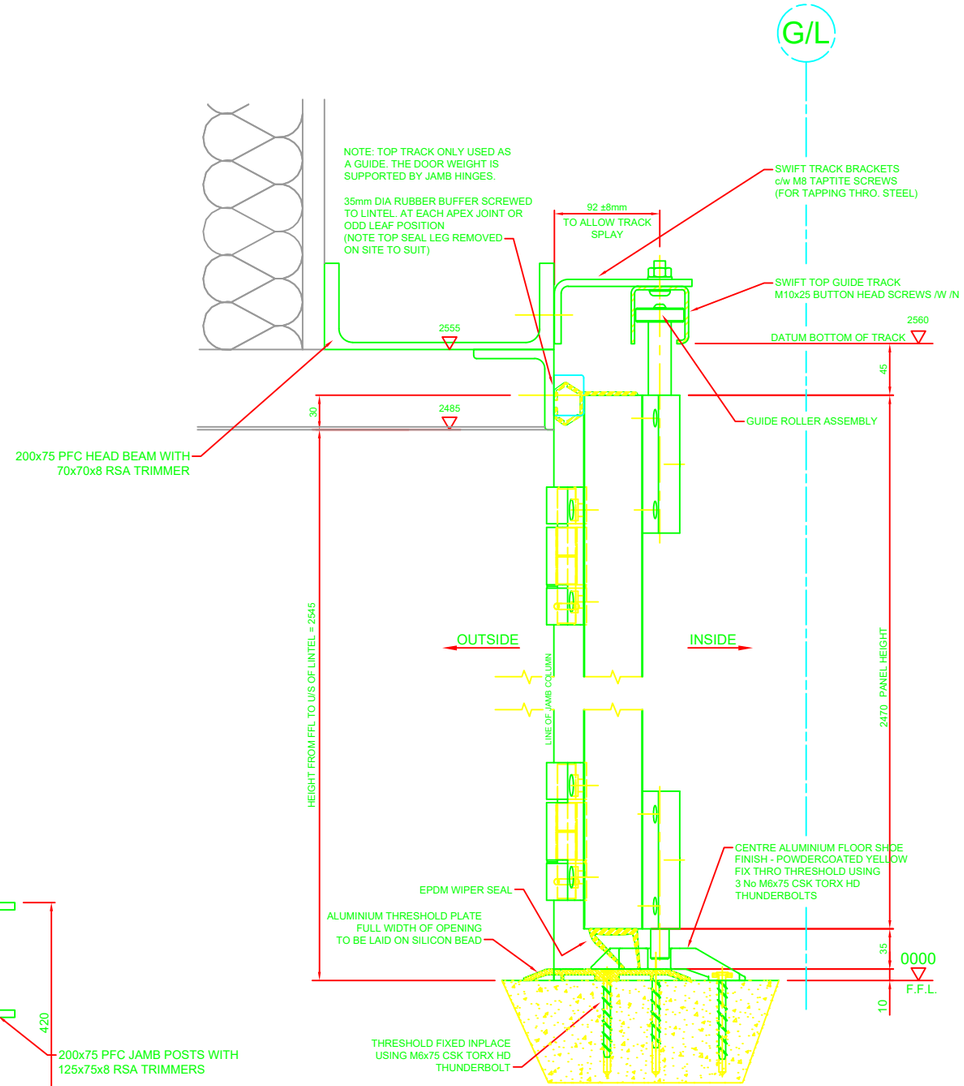

SECTION THROUGH

SCALE 1 : 2.5

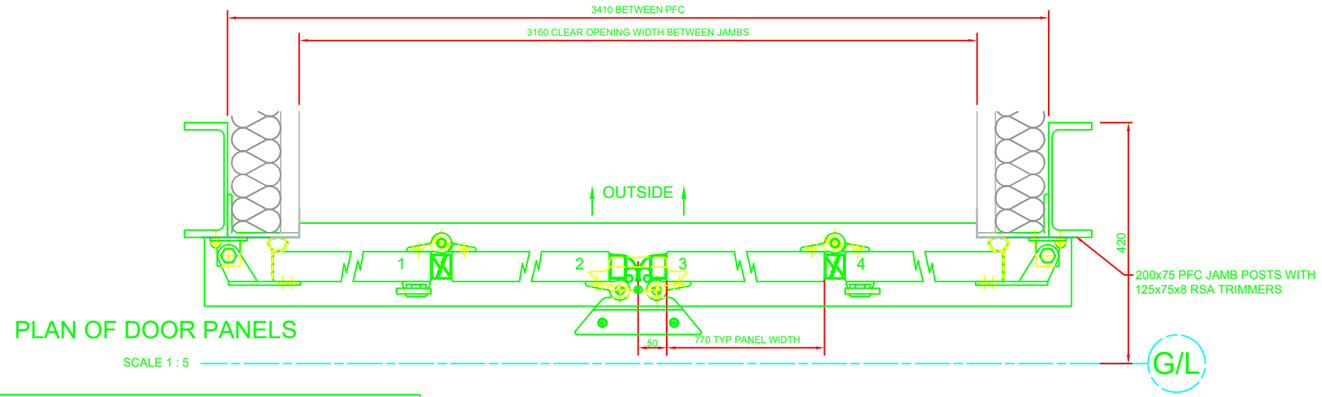

PLAN OF DOOR PANELS

SCALE 1 : 5

EXTERNAL FINISH SCHEDULE:
7 No. SETS TO ALBION - COLOUR - POPPY RED
3 No. SETS TO BULWARK - COLOUR - SOLENT BLUE
4 No. SETS TO DILIGENCE - COLOUR - OCEAN BLUE

NOTES

STRUCTURE OF OPENING MUST BE SUITABLE TO ACCEPT FIXING BOLTS AND ADEQUATE TO TAKE WEIGHT OF DOOR
DOOR WEIGHT:- 262 KGS EACH

QUANTITY

14 No. SETS AS DRAWN

FINISH

EXTERNAL: 0.7mm PLASTISOL COATED SHEET STEEL
COLOUR - AS SCHEDULE
INTERNAL: 0.65mm PLASTISOL COATED SHEET STEEL
COLOUR - WHITE

WINDOWS

- NR 680x370 D/G ACRYLIC VISION PANEL
- NR 400x600 D/G VISION PANEL
- NR 400x1200 D/G VISION PANEL
- NR 600x600 D/G VISION PANEL
- NR 600x1200 D/G VISION PANEL
- NR NOT REQUIRED

WICKET DOOR

- NR WICKET DOOR STD LEVER HARDWARE
- NR WICKET DOOR PANIC HARDWARE

LOCKING - AT APEX HINGE JOINT

- ✓ DROP BOLT
- NR ESPAGNOLETTE BOLT

LEADING EDGE LOCK - 2 LEAF SECTION

- NR STD FLOOR BOLT
- ✓ FLOOR SHOE

NOTES:

DOOR TO BE MECHANICALLY INSTALLED IN ACCORDANCE WITH THIS DRAWING AND INSTALLATION BOOKLET OSPMECH-8106-ISS002 / SWTMECH-8006-ISS004 / KNFMECH-8306-ISS002

JEWERS

The Property of this Drawing Sheet and Design is vested in Jewers Doors Ltd. It must not be reproduced in any way or passed to third parties without their written consent.

DRAWN	A.Hobbs	DATE	25.02.16

Jewers Doors Limited
Stratton Business Park
Biggleswade
Bedfordshire SG18 8QB
United Kingdom
Tel: +44(0) 1767 317090
Fax: +44(0) 1767 312305
E-mail: postroom@jewersdoors.co.uk

ISSUE	CHECKED	DATE	SIGNED	MODIFICATION
B	AJH	24.3.16		EXTERNAL FINISH AMENDED, OPENING HEIGHT AMENDED
A	MOJ	02.16		FIRST ISSUE

DRG TITLE
GENERAL ARRANGEMENT
SWIFT 2+2 LEAF
MANUALLY OPERATED
BIFOLDING DOOR

PROJECT REF
DAEDALUS PARK, HAMPSHIRE
ALBION REF. EA-2,4,5,8,9,12 & 13
BULWARK REF. EB-2,3 & 6
DILIGENCE REF. ED-6,7,10 & 11

DRAWING NUMBER
C4317-001