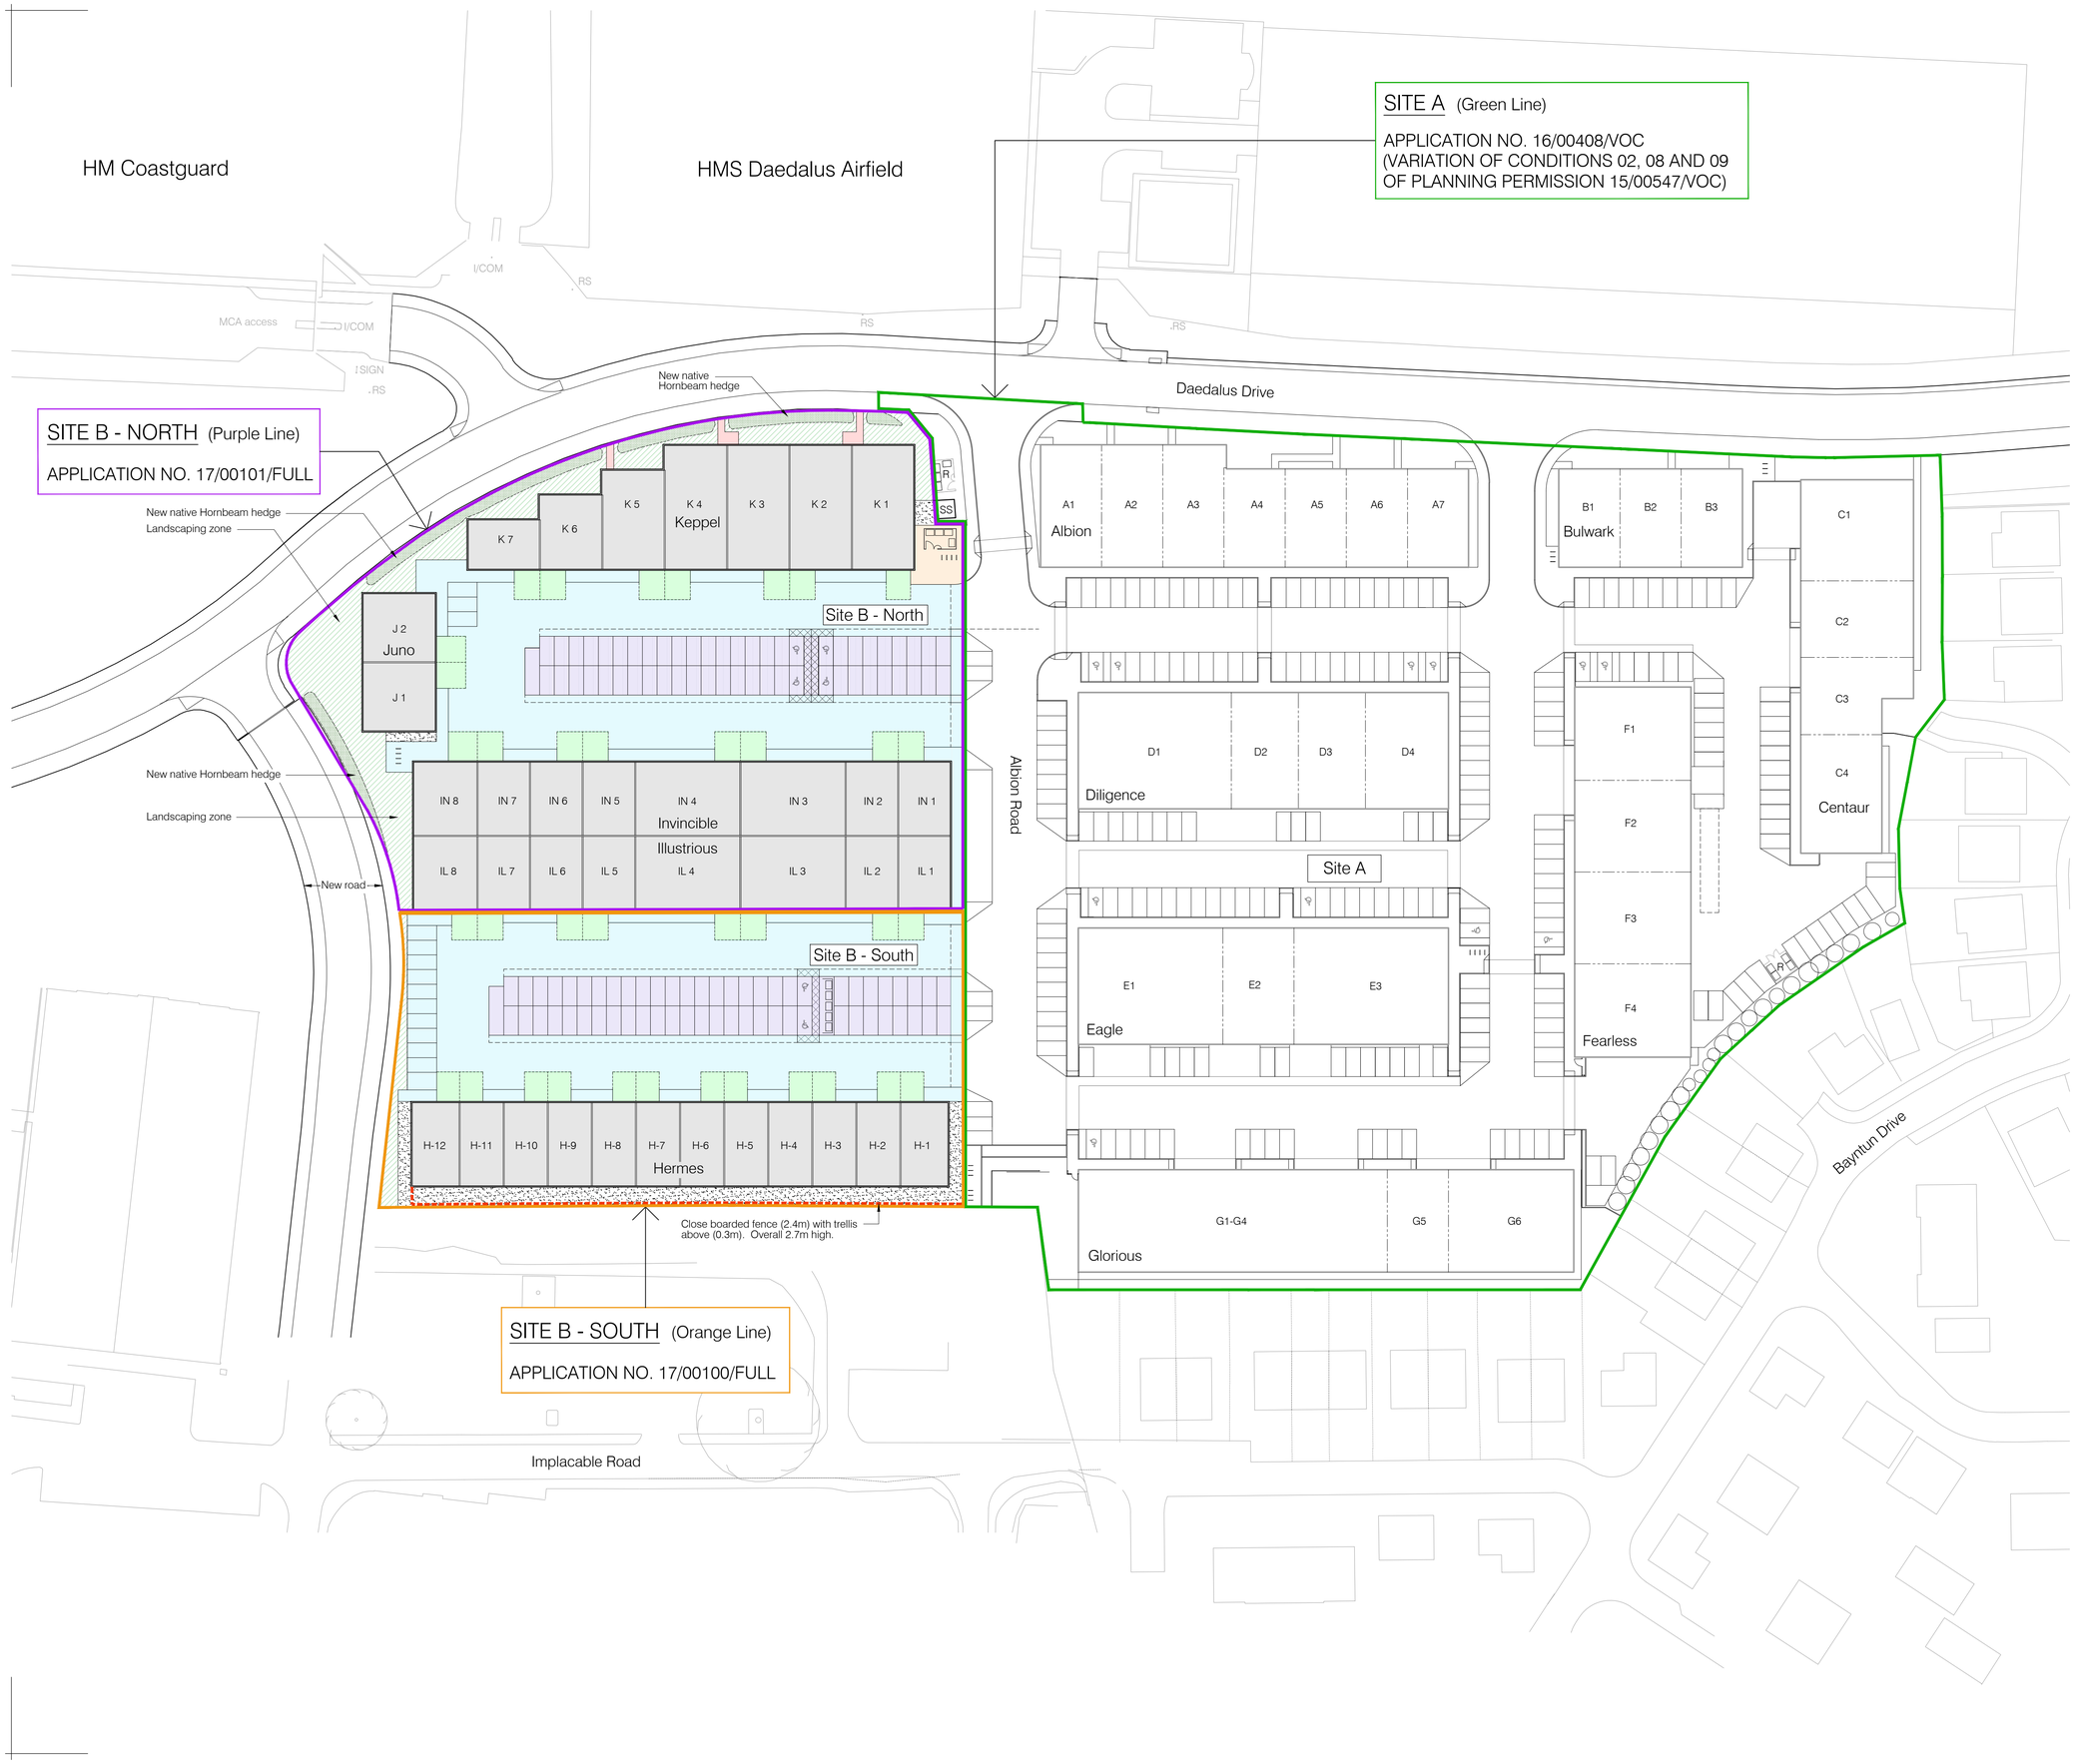

Notes

0 10 20 30 40m

Scale Bar 1:500

N

- SMA
- Concrete
- Permeable Tarmacadam
- Concrete Block Paving
- Concrete Paving Slabs
- Hornbeam hedge and landscaping zone
- Gravel
- Boundary timber fence and trellis (2.7m high)

No	Revision	Dwn / Date	Chk / Date
P7	Permeable tarmacadam in lieu of permeable concrete block paving an other minor amendments	AMc/20.12.18	TG/20.12.18
P6	Disabled parking spaces to North parking area relocated	JL/27.06.18	TG/27.06.18
P5	Site plan updated to include Site B - South / Invincible building updated (Invincible + Illustrious) associated hard landscaping amended / Hornbeam hedgerow added	JL/22.06.18	TG/22.06.18
P4	Concrete hardstanding area added to provide additional cycle hoops	JL/06.07.17	TG/06.07.17
P3	Revisions to site plans following meeting with Planning Officer held on the 23.06.17 / General Drg update / Permeable concrete block paving added to car parking area	JL/27.06.17	TG/27.06.17
P2	Revisions to site plans following meeting with Planning Officer held on the 23.04.17 to include 2no. trees and a boundary rail. Site A base plan updated.	TG/03.04.17	AB/03.04.17
P1	Planning Application	TG/06.03.17	AB/06.03.17

Scaled dimensions are not to be used for construction

Contractor to check all dimensions and report omissions and errors to the Architect

Forum Architecture Ltd
Studio 52
Basepoint
Andersons Road
Southampton, Hampshire
SO14 5FE

tel: 023 8068 2095
w: forumarchitecture.co.uk
e: mail@forumarchitecture.co.uk

FORUM architecture

DRAWING TITLE

Site Plan - Hard Landscaping Materials

CLIENT

Tidebank UK Ltd

PROJECT

Daedalus Park, Site B

DRAWING STATUS

PLANNING

PROJECT NO.	DRAWING NO.	REV.	SCALE
15017	53	P7	1:500@A1