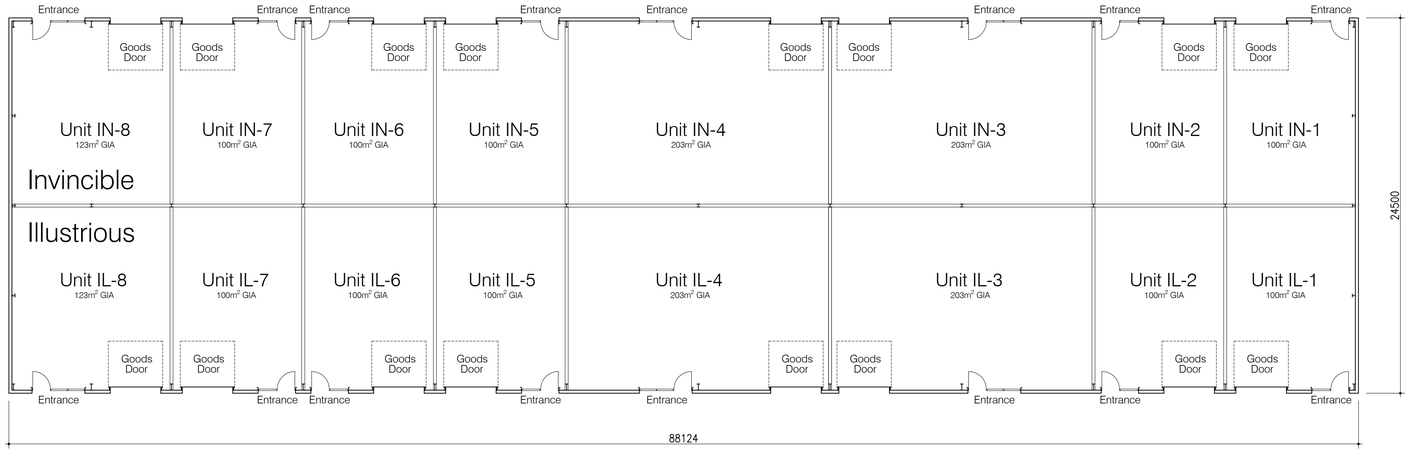

1 00 - Ground Floor Level

1:200

Invincible / Illustrious GIA = 2086m² / 22,454ft²

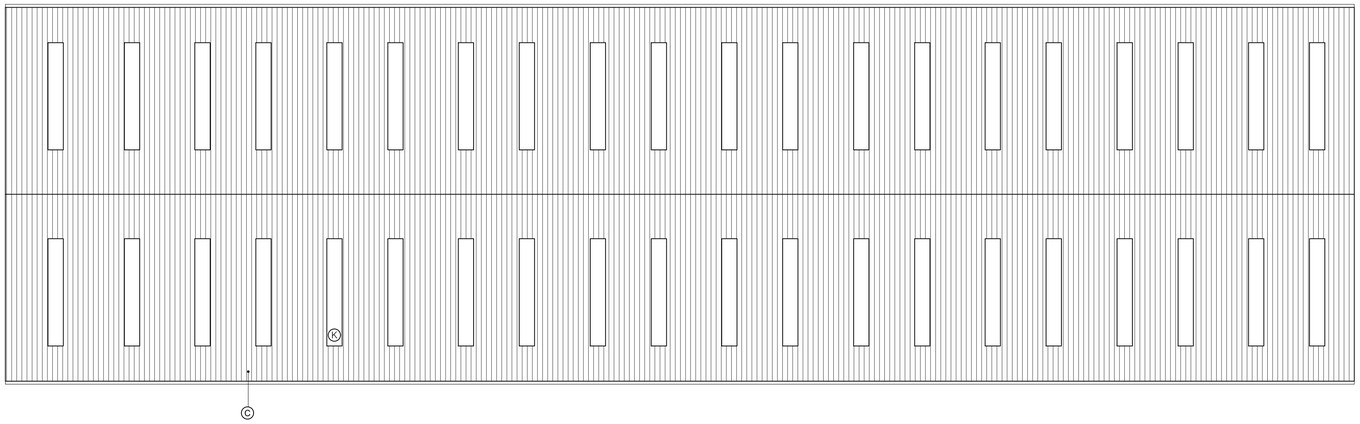

C. Composite roof panel - colour: Goosewing Grey (RAL 080 70 05)
K. Proprietary roof light

2 01 - Roof Plan

1:200

Notes

0 5 10 15m

Scale Bar 1:200

P2	Building sub-divisions updated (invincible & Illustrious) to provide 16 individual units	JL/07.06.18	TG/07.06.18
P1	Planning Application	TG/06.03.17	AB/06.03.17
No	Revision	Dwn / Date	Chk / Date

Scaled dimensions are not to be used for construction

Contractor to check all dimensions and report omissions and errors to the Architect

Forum Architecture Ltd
Studio 52
Basepoint
Andersons Road
Southampton, Hampshire
SO14 5FE

tel: 023 8068 2095
w: forumarchitecture.co.uk
e: mail@forumarchitecture.co.uk

FORUM architecture

DRAWING TITLE

Invincible & Illustrious
Ground Floor & Roof Plan

CLIENT

Tidebank UK Ltd

PROJECT

Daedalus Park, Site B (North)

DRAWING STATUS

PLANNING

PROJECT NO.	DRAWING NO.	REV.	SCALE
15017	54	P2	1:200@A1