

1 North Elevation - Invincible
1:200

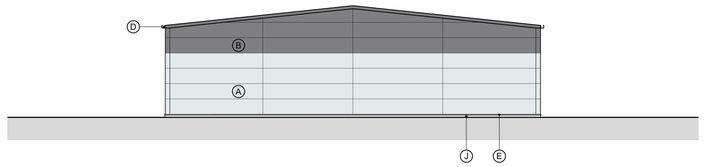

3 East Elevation
1:200

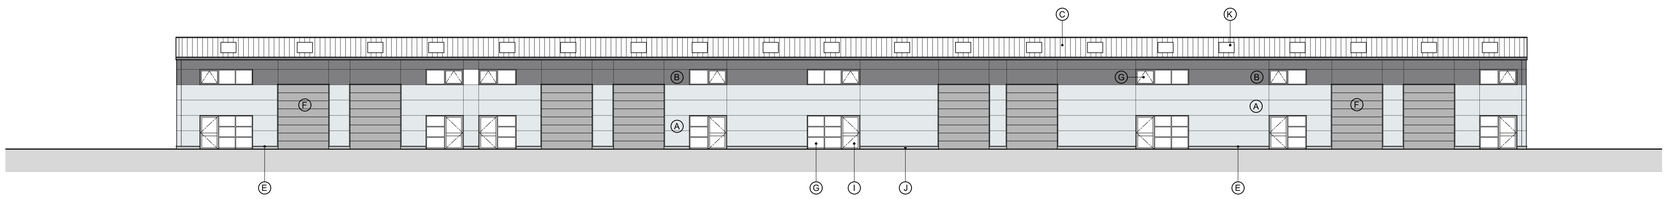

2 South Elevation - Illustrious
1:200

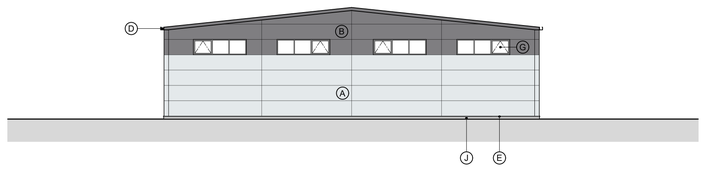

4 West Elevation
1:200

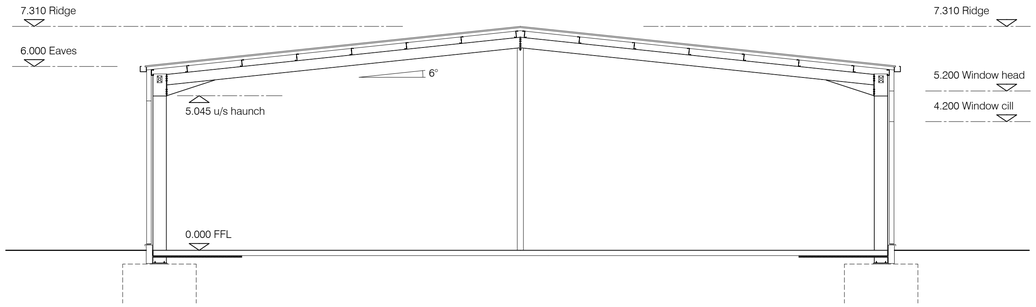

5 Typical Building Section
1:100

Notes

0 5 10 15m

Scale Bar 1:200

0 1 2 4 6 8m

Scale Bar 1:100

Key

A. Micro rib composite cladding - colour: Albatross (RAL 240 80 05)
B. Flat composite cladding - colour: Anthracite (RAL 7016)
C. Composite roof panel - colour: Goosewing Grey (RAL 080 70 05)
D. RWPs/guttering - colour: Anthracite (RAL 7016)
E. Bottom cladding drip - colour to match cladding
F. Proprietary goods doors - colour: Mid Grey
G. Aluminium window Units - colour: Mid Grey
I. Glazed aluminium entrance doors - colour: Mid Grey
J. Concrete plinth
K. Proprietary roof light

No	Revision	Dwn / Date	Chk / Date
P2	Building height reduced / South Elevation updated to suit new building sub-division (invincible & Illustrious) / Door and glazing arrangements updated / Cladding colour (A) changed	JL/07.06.18	TG/07.06.18
P1	Original Issue	MGB/07.03.17	AC/07.03.17

Scaled dimensions are not to be used for construction
Contractor to check all dimensions and report omissions and errors to the Architect

Forum Architecture Ltd
Studio 52
Basepoint
Andersons Road
Southampton, Hampshire
SO14 5FE

tel: 023 8068 2095
w: forumarchitecture.co.uk
e: mail@forumarchitecture.co.uk

FORUM architecture

DRAWING TITLE
Invincible & Illustrious
Building Elevations & Section

CLIENT
Tidebank UK Ltd

PROJECT
Daedalus Park, Site B (North)

DRAWING NO.	REV.	DRAWING STATUS	SCALE
15017/56	P2	PLANNING	Varies@A1