

1 East Elevation - Juno
1:200

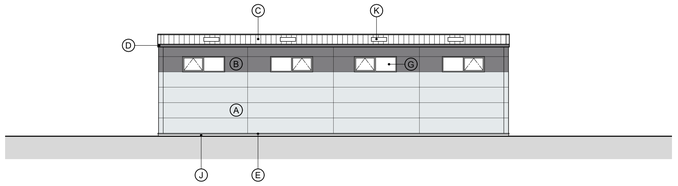

2 West Elevation - Juno
1:200

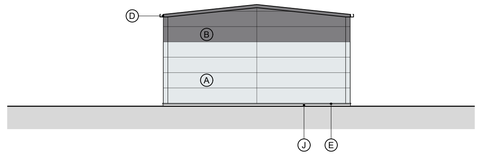

3 North Elevation - Juno
1:200

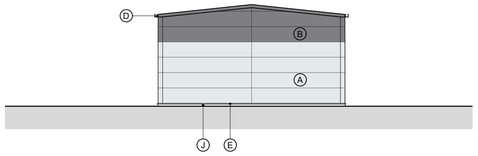

4 South Elevation - Juno
1:200

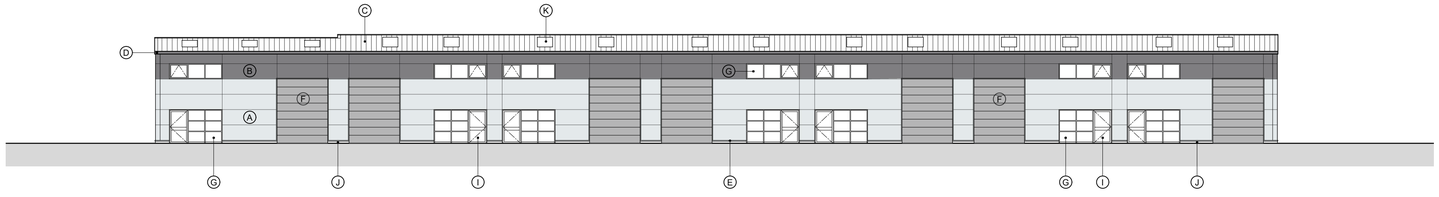

5 South Elevation - Keppel
1:200

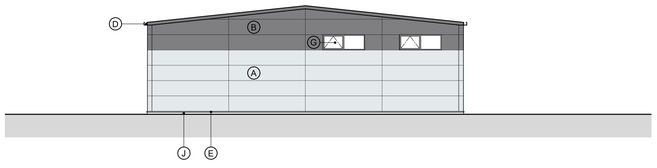

7 East Elevation - Keppel
1:200

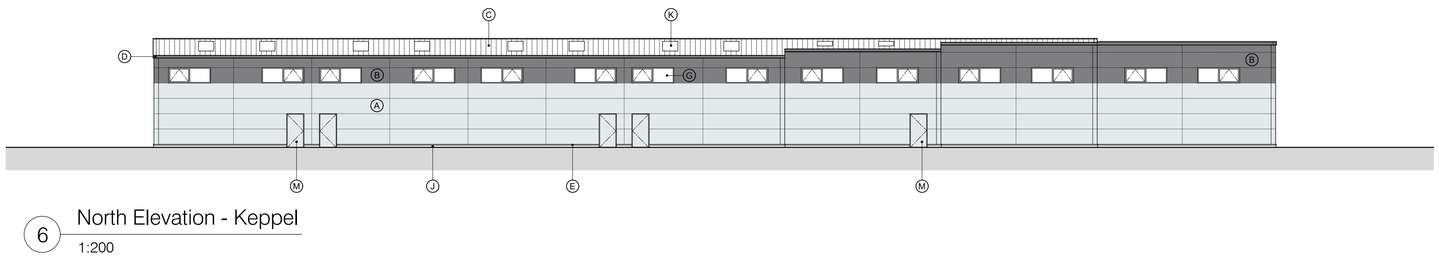

6 North Elevation - Keppel
1:200

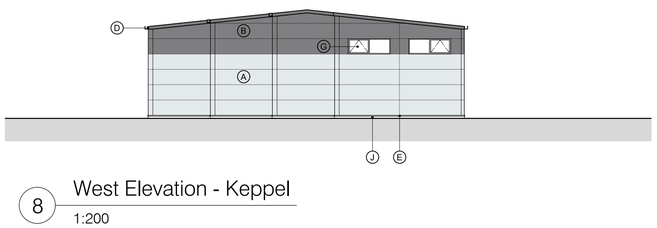

8 West Elevation - Keppel
1:200

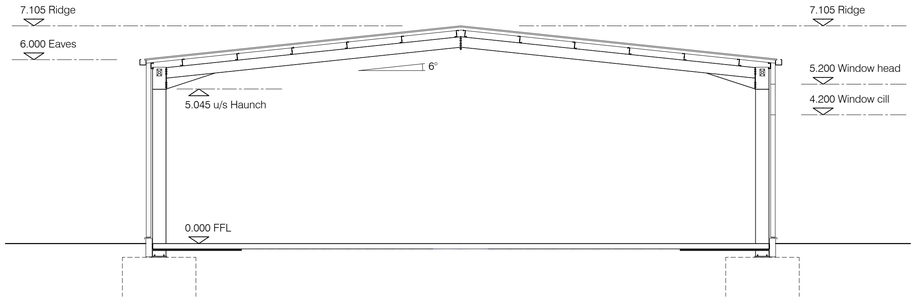

9 Typical Building Section - Keppel
1:100

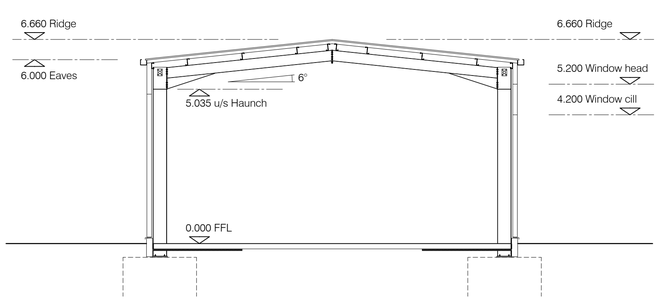

10 Building Section - Juno
1:100

Notes

0 5 10 15m

Scale Bar 1:200

0 1 2 4 6 8m

Scale Bar 1:100

Key

A. Micro rib composite cladding - colour: Albatross (RAL 240 80 05)
B. Flat composite cladding - colour: Anthracite (RAL 7016)
C. Composite roof panel - colour: Goosewing Grey (RAL 080 70 05)
D. RWPs/guttering - colour: Anthracite (RAL 7016)
E. Bottom cladding drip - colour to match cladding
F. Proprietary goods doors - colour: Mid Grey
G. Aluminium window Units - colour: Mid Grey
I. Glazed aluminium entrance doors - colour: Mid Grey
J. Concrete plinth
K. Proprietary roof light
M. Steel doorset - colour to match corresponding cladding panels

P3	2no. windows added to Keppel east elevation	AMc/21.12.18	TG/21.12.18
P2	Building heights reduced / Door and glazing arrangements updated / Cladding colour (A) changed	JL/07.06.18	TG/07.06.18
P1	Original Issue	MGB/07.03.17	AC/07.03.17
No	Revision	Dwn / Date	Chk / Date

Scaled dimensions are not to be used for construction
Contractor to check all dimensions and report omissions and errors to the Architect

Forum Architecture Ltd
Studio 52
Basepoint
Andersons Road
Southampton, Hampshire
SO14 5FE

tel: 023 8068 2095
w: forumarchitecture.co.uk
e: mail@forumarchitecture.co.uk

FORUM architecture

DRAWING TITLE
Juno & Keppel
Building Elevations & Section

CLIENT
Tidebank UK Ltd

PROJECT
Daedalus Park, Site B (North)

DRAWING NO.	REV.	DRAWING STATUS	SCALE
15017/57	P3	PLANNING	Varies@A1