

ELEVATION ON GRID LINE E
1:125

ALL 254x146UB31 EAVES BEAMS ON GRID LINE E AND A ARE TO BE LAID FLAT - REFER TO DETAILS.
ALL 'LAID FLAT' EAVES BEAMS TO BE PROPPED DURING CONSTRUCTION PRIOR TO THE INSTALLATION OF THE INTERMEDIATE SUPPORT POSTS.

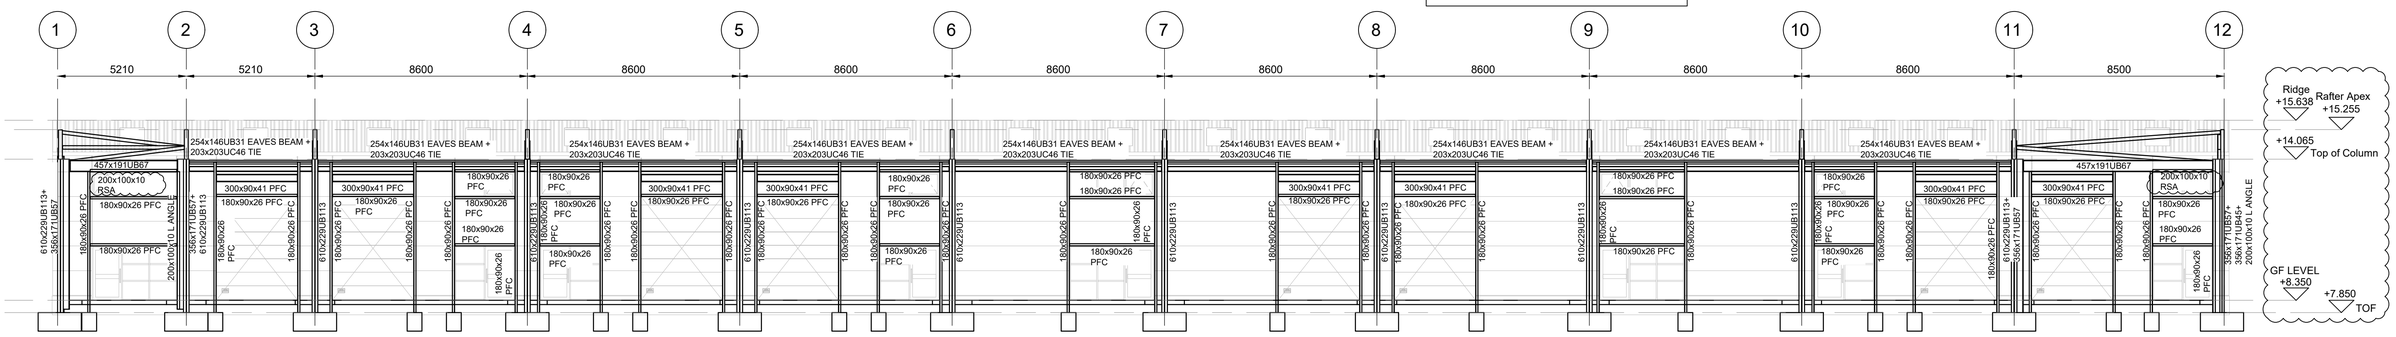

ELEVATION ON GRID LINE A
1:125

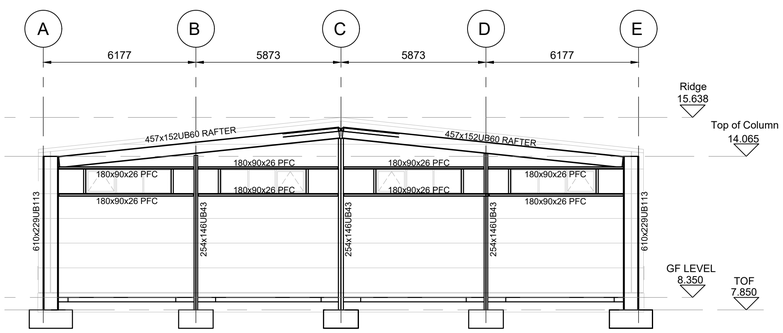

ELEVATION ON GRID LINE 1
1:125

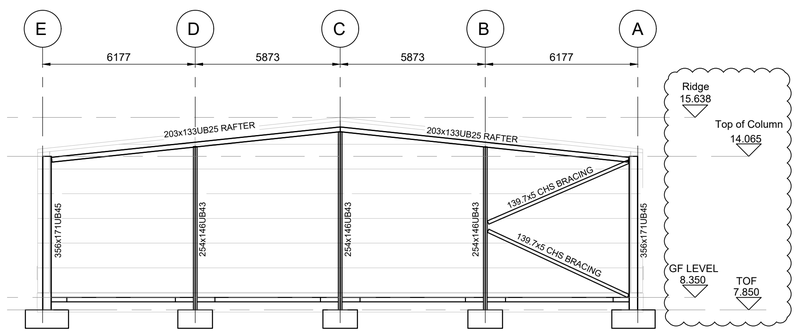

ELEVATION ON GRID LINE 12
1:125

Notes

GENERAL.
1. This drawing is to be read in conjunction with all relevant Architects, Engineers and Specialists drawings and the Specification.
2. In case of a discrepancy between drawings or a lack of dimensions W.F.Brown Associates Limited must be consulted before work proceeds.
3. All dimensions are in millimetres.
   All levels are in metres,unless noted otherwise.

DO NOT SCALE THIS DRAWING - IF IN DOUBT ASK.

4. All work is to comply with current requirements of the building regulations and allied legislation whether referred to or not.
5. All materials should be used in compliance with the appropriate manufacturers recommendations.

Revision	Date Revised	Revision Notes	Amended
P03	01.08.18	PRELIMINARY ISSUE	RS
P02	06.07.18	PRELIMINARY ISSUE	RS
T03	25.07.17	TENDER ISSUE Foundation levels amended	AD
T02	24.07.17	TENDER ISSUE End Bay CHS tie amended. Haunches removed from Grid 1 + 13	AD
T01	19.07.17	TENDER ISSUE	AD
P01	11.07.17	PRELIMINARY	AD

PRELIMINARY

Suitability Code: S1

Project Name
DAEDALUS PARK
SITE B

Architect
FORUM ARCHITECTURE

Client
TIDEBANK UK LTD

WFBA
CONSULTING CIVIL & STRUCTURAL ENGINEERS
The Old Hayloft, Pucknall Farm
Dores Lane, Braishfield, Romsey,
Hampshire, SO51 0QJ.
Tel: 01794 368241
Email: contact@wfba.co.uk www.wfba.co.uk
Certificate Number 3011

THIS DRAWING IS THE COPYRIGHT OF WFBA.
IT MUST NOT BE COPIED, ALTERED OR REPRODUCED IN ANYWAY WITHOUT THEIR AUTHORITY.

Drawing Title
INVINCIBLE AND ILLUSTRIOUS
STEELWORK ELEVATIONS

Created By	Checked By	Approved By
AD	GL	AC
WFBA Project Reference: 17097	Scale 1:125 @ A1	Date July 2017

Project - Originator - Volume - Level - Type - Role - Number
17097-WFB-IN-ZZ-DR-S-0040

Revision P03