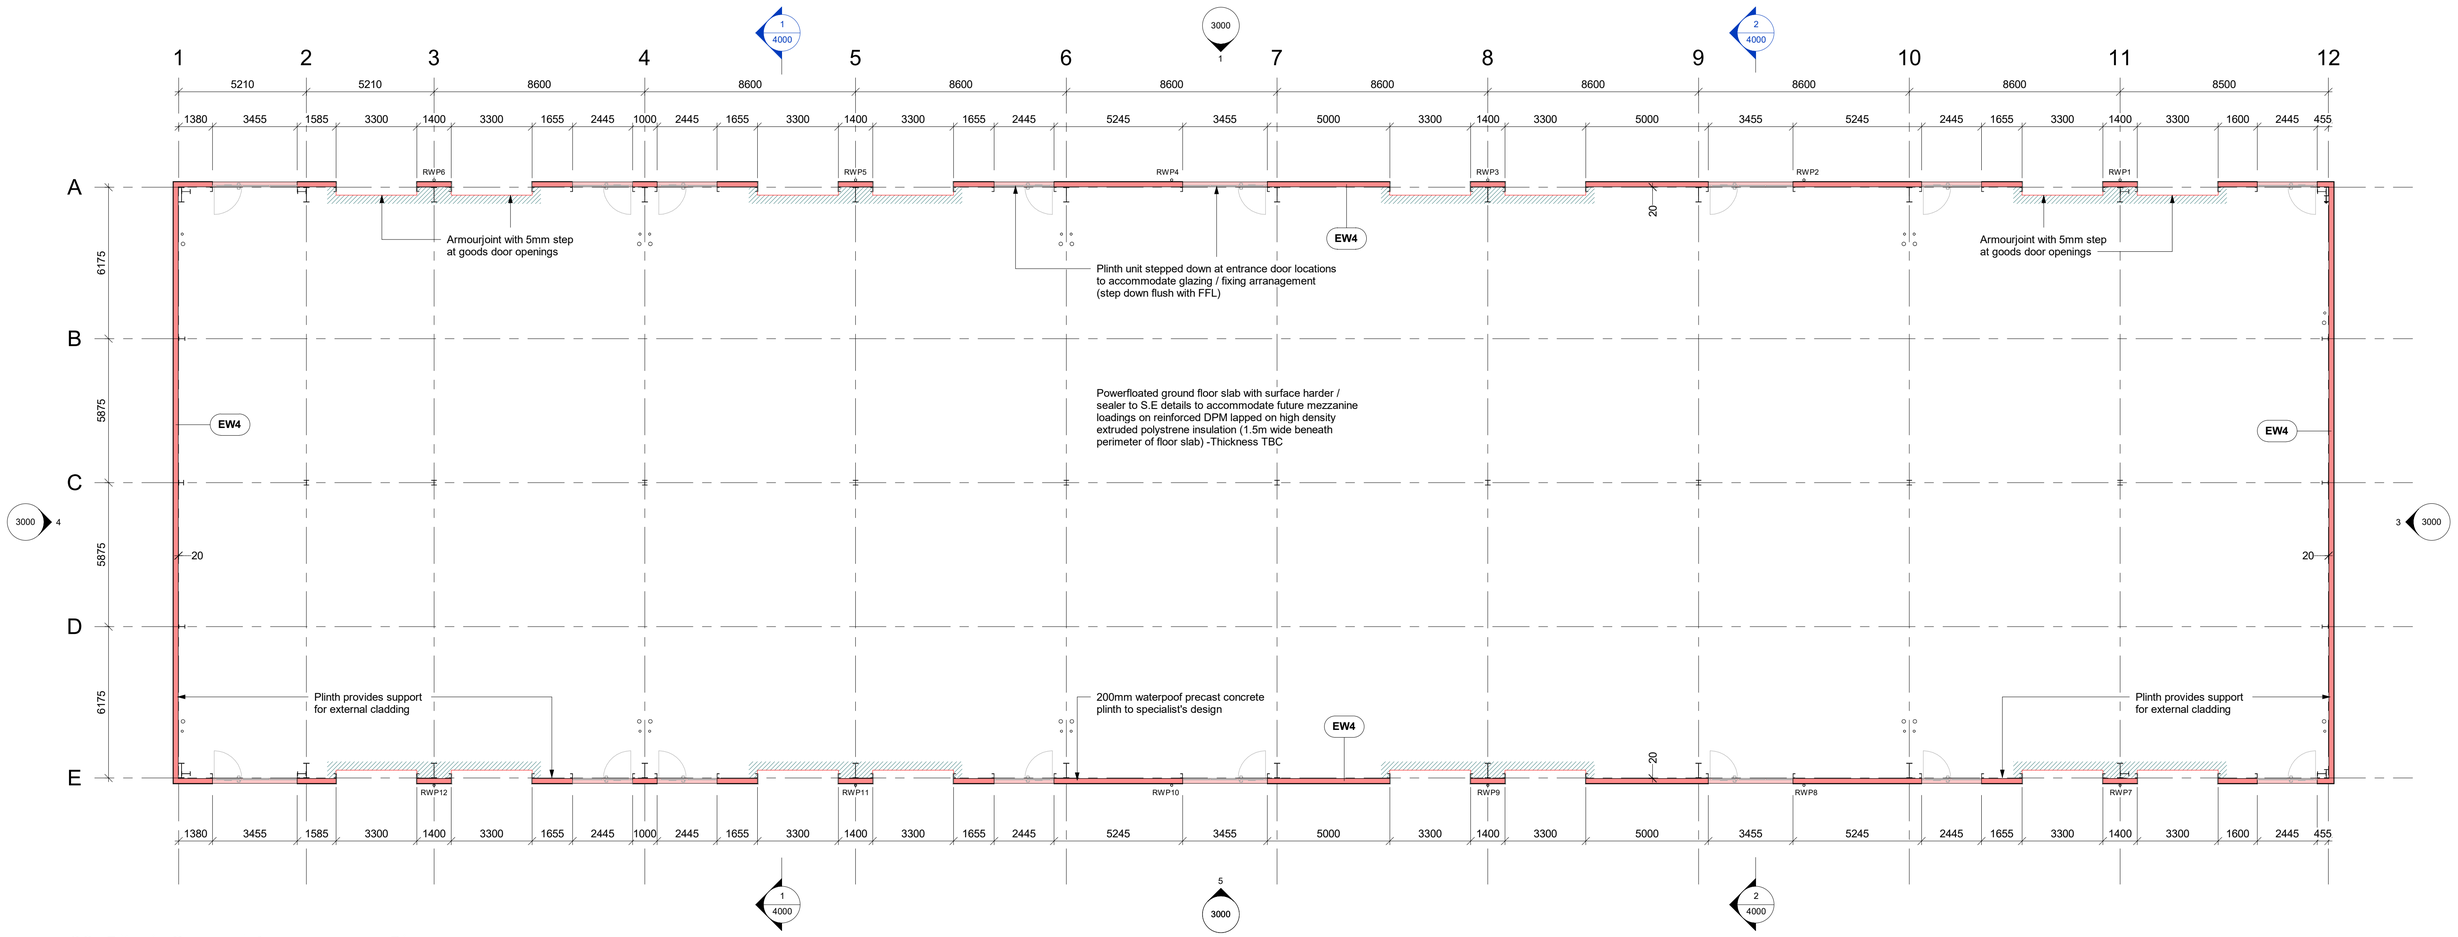

00_Plinth General Arrangement Plan

1 : 125

Notes

External Wall Types

EW1 1000mm module - 150mm thick Trimo FTV Power T composite cladding - HPS200 Ultra 'Albatross - RAL 240 80 05'
- External profile - micro lined profile (m3)
- Internal profile - V profile
- U Value 0.25W/m²K
- Fire Rating REI 180

EW2 1000mm module - 150mm thick Trimo FTV Power T composite cladding - HPS200 Ultra Matt 'Anthracite - RAL 7016'
- External profile - smooth (g)
- Internal profile - V profile
- U Value 0.25W/m²K
- Fire Rating REI 180

EW3 1000mm module - 150mm thick Trimo FTV Power T composite cladding - HPS200 Ultra 'Goosewing Grey - RAL 7038'
- External profile - micro lined profile (m3)
- Internal profile - V profile
- U Value 0.25W/m²K
- Fire Rating REI 180

EW4 200mm waterpoof precast concrete plinth to specialist's design

STATUS	REV	DATE	DESCRIPTION
A5	C1	29/10/2018	CONSTRUCTION ISSUE
S1	P6	15/08/2018	Wall cladding spec updated
S1	P4	17/07/2018	First Issue

Scaled dimension are not to be used for
Contractor to check all dimensions and report omissions and errors to the Architect

Forum Architecture Ltd
Studio 52, Basepoint
Andersons Road
Southampton, Hampshire
SO14 5FE
tel: 023 8068 2095
www.forumarchitecture.co.uk

CLIENT
Knights Brown Construction Ltd

PROJECT
Daedalus Park
Site B (North and South)

DRAWING TITLE
INVINCIBLE / ILLUSTRIOUS Plinth General Arrangement Plan

DRAWING STATUS
A5 :FOR CONSTRUCTION

DWN BY: AMc
ORIGINATOR No: 18013
CHK BY: MGB
SCALE: As indicated@A1

PROJECT | ORIGINATOR | ZONE | LEVEL | TYPE | ROLE | CLASSIFICATION | NUMBER
DPSB-FORUM-IN-00-DR-A-XXXX-2001

REVISION: C1