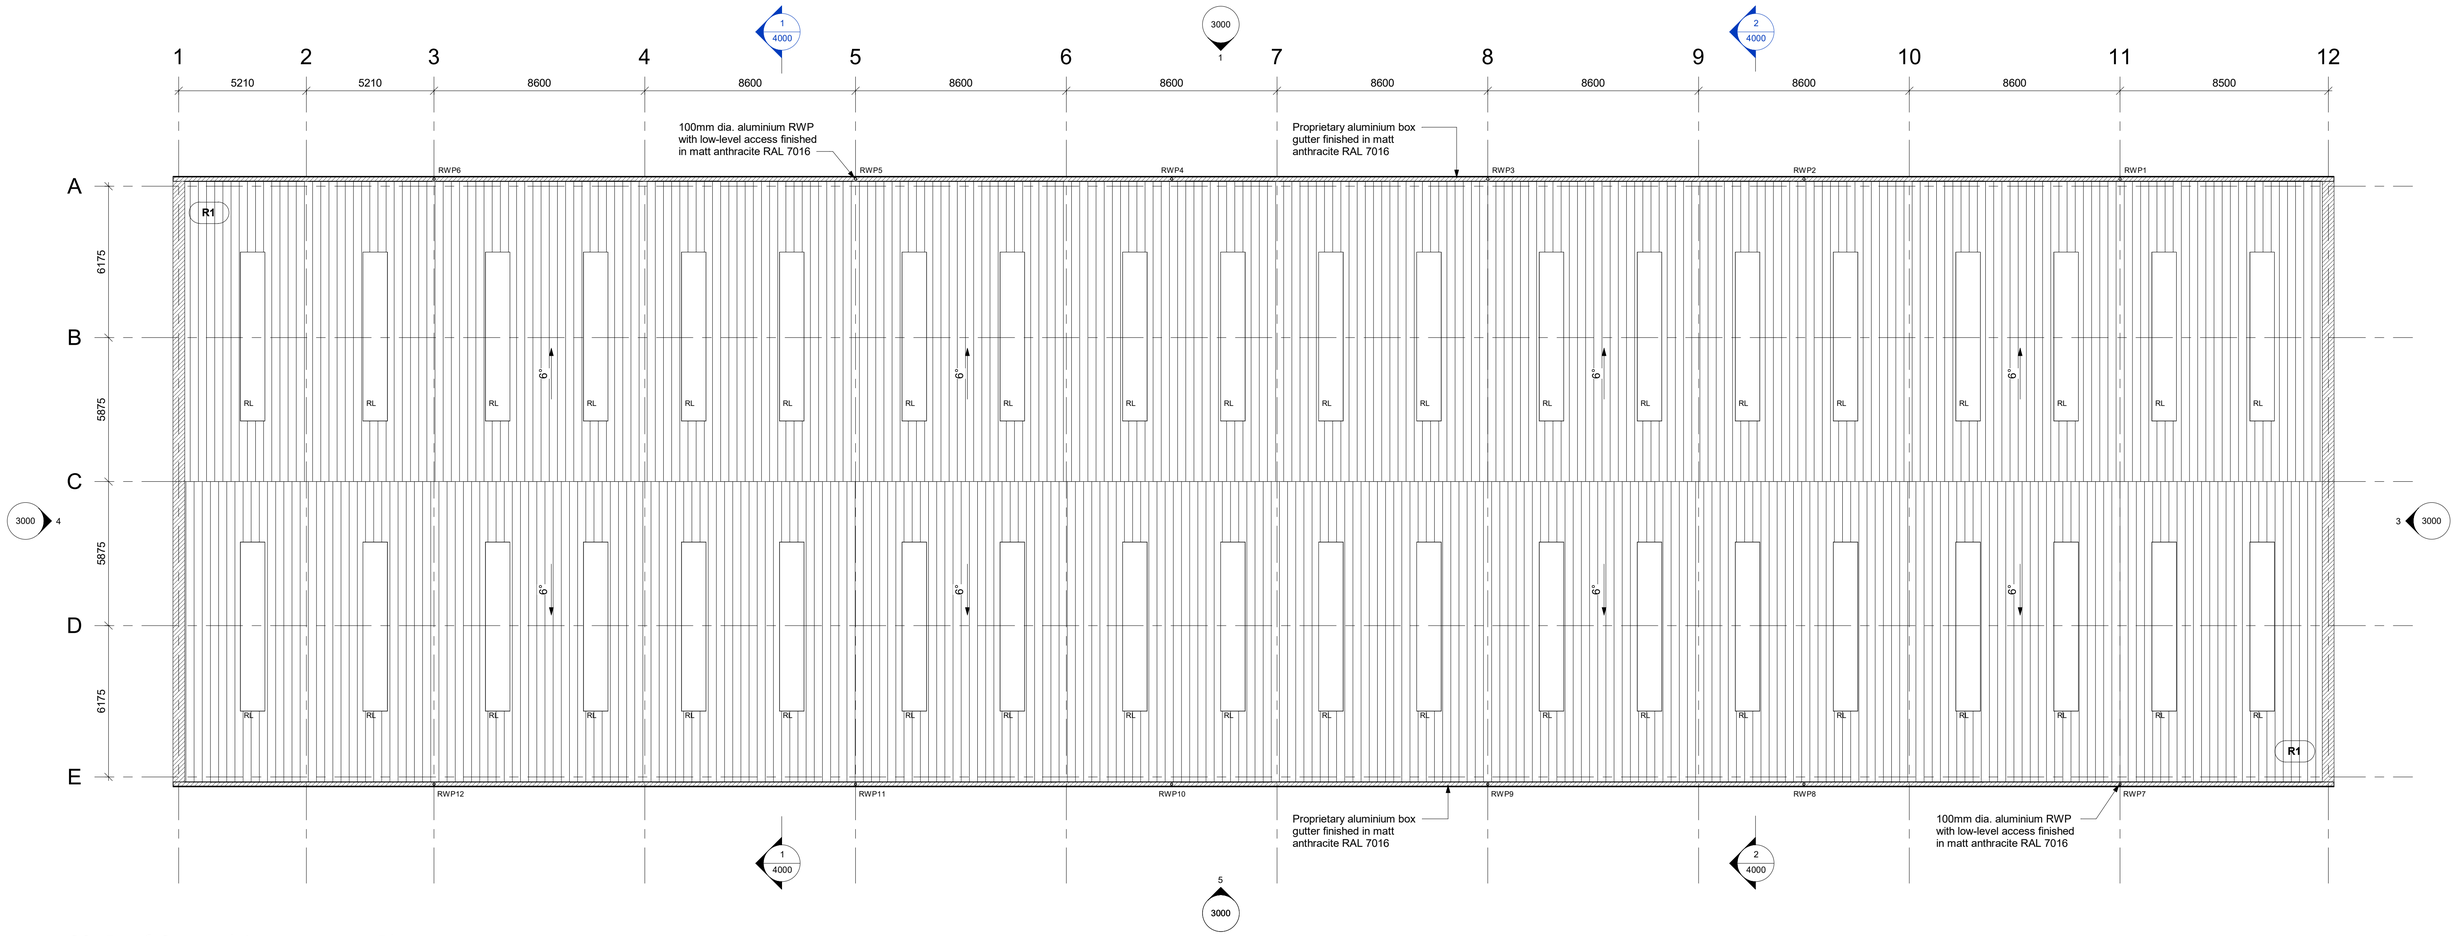

02_Roof General Arrangement Plan

1 : 125

Notes

Roof Types

R1 Kingspan KS1000RW composite roofing panels with 115mm core thickness in standard XLForté finish
- 'Goosewing Grey - RAL 080 70 05'
- U Value 0.18W/m²K

R2 Proporietary in-line mansafe rooflights (min 10% of floor area)
- Profile to match composite roofing panels
- Width to match composite roofing panels
- Provision to meet requirements of Approved document Part B

STATUS	REV	DATE	DESCRIPTION
A5	C1	29/10/2018	CONSTRUCTION ISSUE
S1	P4	17/07/2018	First Issue

Scaled dimension are not to be used for
Contractor to check all dimensions and report omissions and errors to the Architect

Forum Architecture Ltd
Studio 52, Basepoint
Andersons Road
Southampton, Hampshire
SO14 5FE

tel: 023 8068 2095

www.forumarchitecture.co.uk

CLIENT
Knights Brown Construction Ltd

PROJECT
Daedalus Park
Site B (North and South)

DRAWING TITLE
INVINCIBLE / ILLUSTRIOUS Roof General Arrangement Plan

DRAWING STATUS
A5 :FOR CONSTRUCTION

DWN BY: AMc
ORIGINATOR No: 18013
CHK BY: TG
SCALE: As indicated@A1

PROJECT | ORIGINATOR | ZONE | LEVEL | TYPE | ROLE | CLASSIFICATION | NUMBER
DPSB-FORUM-IN-02-DR-A-XXXX-2003

REVISION: C1