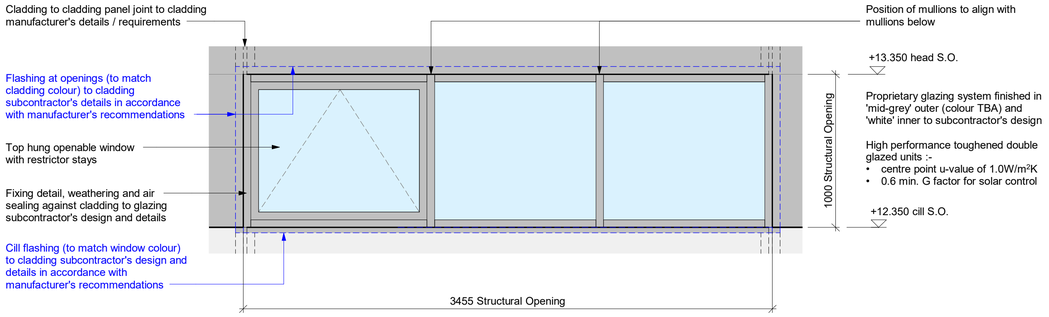

Glazing Type 3HL - 3-Bay High Level Glazing (left hand opening)

1 : 20

NOTE:- Glazing Type 3HR is handed (right hand opening - not shown)

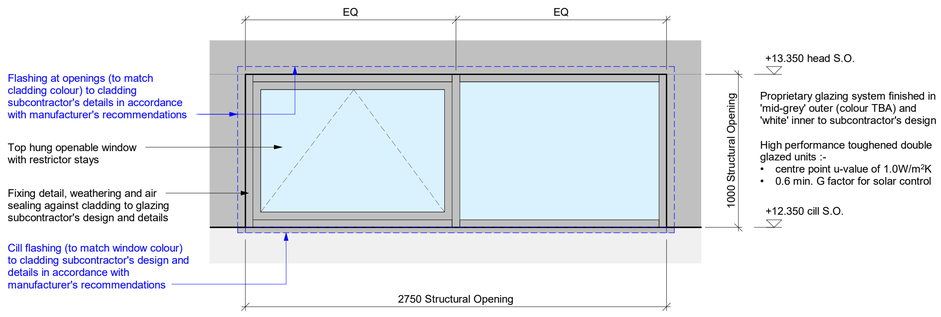

Glazing Type 2HL - 2-Bay High Level Glazing (left hand opening)

1 : 20

NOTE:- Glazing Type 2HR is handed (right hand opening - not shown)

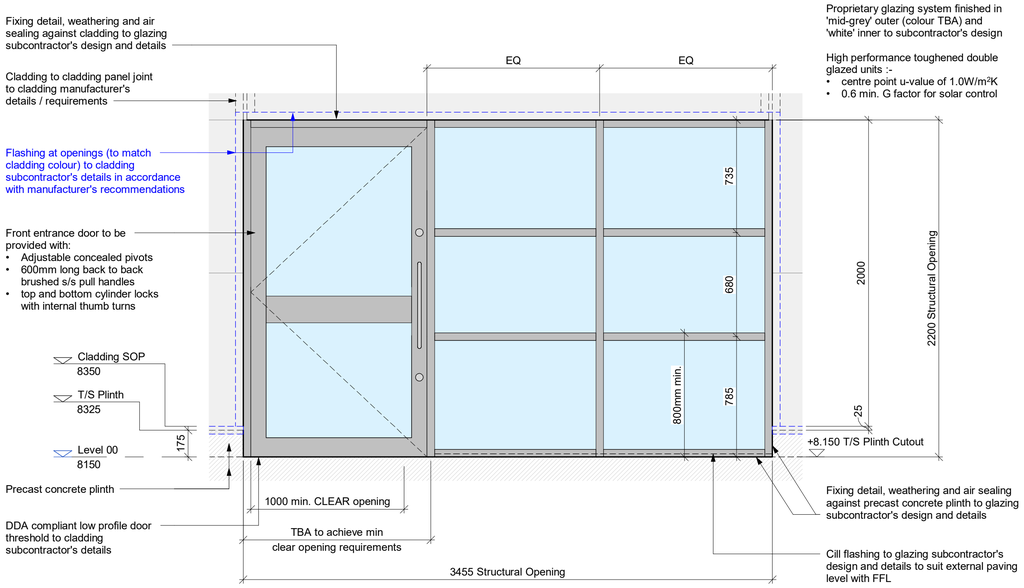

Glazing Type 3EL - 3-Bay Entrance Glazing (left hand opening)

1 : 20

NOTE:- Glazing Type 3ER is handed (right hand opening - not shown)

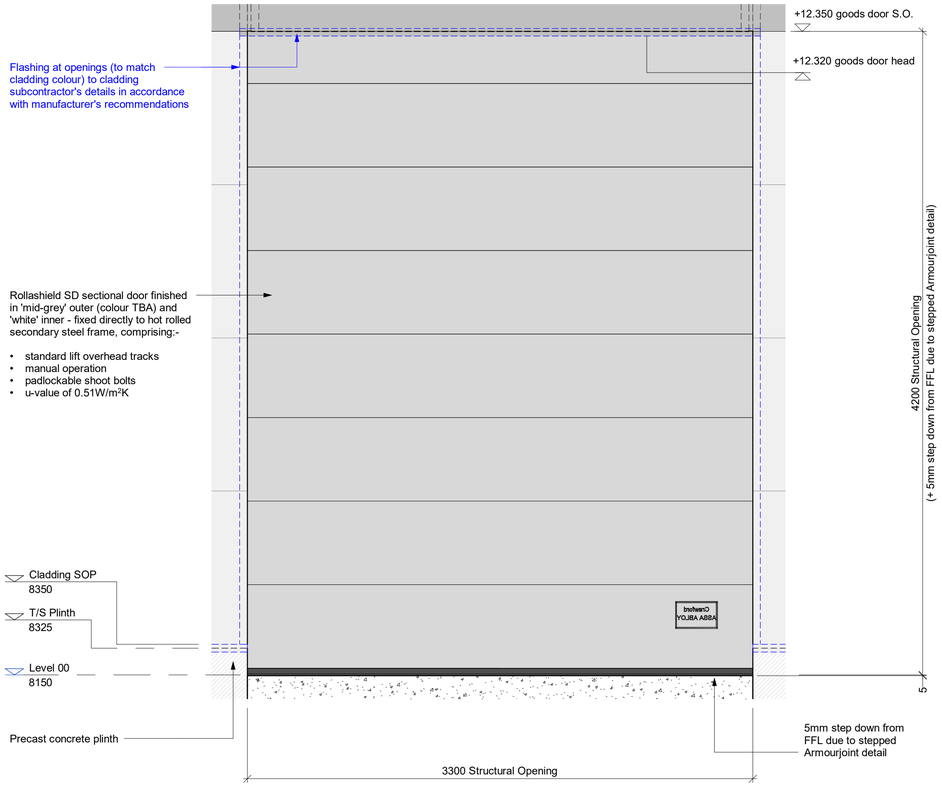

Goods Door Elevation

1 : 20

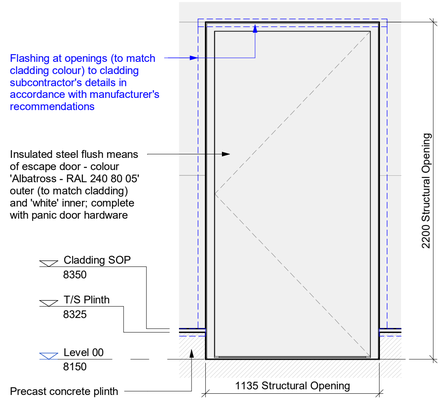

MOE Door Elevation

1 : 20

Notes

Scaled dimension are not to be used for construction

Contractor to check all dimensions and report omissions and errors to the Architect

Glazing Schedule

Glazing Ref.	Glazing Type	Description
W01	Type 3EL	3-bay entrance glazing (left side opening)
W01A	Type 3HL	3-bay high level glazing (left side opening)
W01B	Type 2HL	2-bay high level glazing (left side opening)
W01C	Type 2HR	2-bay high level glazing (right side opening)
W02	Type 3ER	3-bay entrance glazing (right side opening)
W02A	Type 3HR	3-bay high level glazing (right side opening)
W02B	Type 2HL	2-bay high level glazing (left side opening)
W02C	Type 2HL	2-bay high level glazing (left side opening)
W03	Type 3EL	3-bay entrance glazing (left side opening)
W03A	Type 3HL	3-bay high level glazing (left side opening)
W03B	Type 2HR	2-bay high level glazing (right side opening)
W03C	Type 2HR	2-bay high level glazing (right side opening)
W04	Type 3ER	3-bay entrance glazing (right side opening)
W04A	Type 3HR	3-bay high level glazing (right side opening)
W04B	Type 2HL	2-bay high level glazing (left side opening)
W04C	Type 2HR	2-bay high level glazing (right side opening)
W05	Type 3EL	3-bay entrance glazing (left side opening)
W05A	Type 3HL	3-bay high level glazing (left side opening)
W05B	Type 2HL	2-bay high level glazing (left side opening)
W05C	Type 2HR	2-bay high level glazing (right side opening)
W06	Type 3ER	3-bay entrance glazing (right side opening)
W06A	Type 3HR	3-bay high level glazing (right side opening)
W06B	Type 2HL	2-bay high level glazing (left side opening)
W06C	Type 2HR	2-bay high level glazing (right side opening)
W07	Type 3EL	3-bay entrance glazing (left side opening)
W07A	Type 3HL	3-bay high level glazing (left side opening)
W07B	Type 2HL	2-bay high level glazing (left side opening)
W07C	Type 2HR	2-bay high level glazing (right side opening)
W07D	Type 2HL	2-bay high level glazing (left side opening)
W07E	Type 2HR	2-bay high level glazing (right side opening)

STATUS	REV	DATE	DESCRIPTION
S1	P6	15/08/2018	First Issue

Forum Architecture Ltd
Studio 52, Basepoint
Andersons Road
Southampton, Hampshire
SO14 5FE
tel: 023 8068 2095
www.forumarchitecture.co.uk

CLIENT
Knights Brown Construction Ltd

PROJECT
Daedalus Park
Site B (North and South)

DRAWING TITLE
KEPPEL Glazing and Goods Door Elevations

DRAWING STATUS	DWN BY	ORIGINATOR No.
S1 : SUITABLE FOR CO-ORDINATION	AMc	18013
	CHK BY: MGB	SCALE: 1 : 20@A1

PROJECT | ORIGINATOR | ZONE | LEVEL | TYPE | ROLE | CLASSIFICATION | NUMBER
DPSB-FORUM-KE-ZZ-DR-A-XX-6200

REVISION: P6