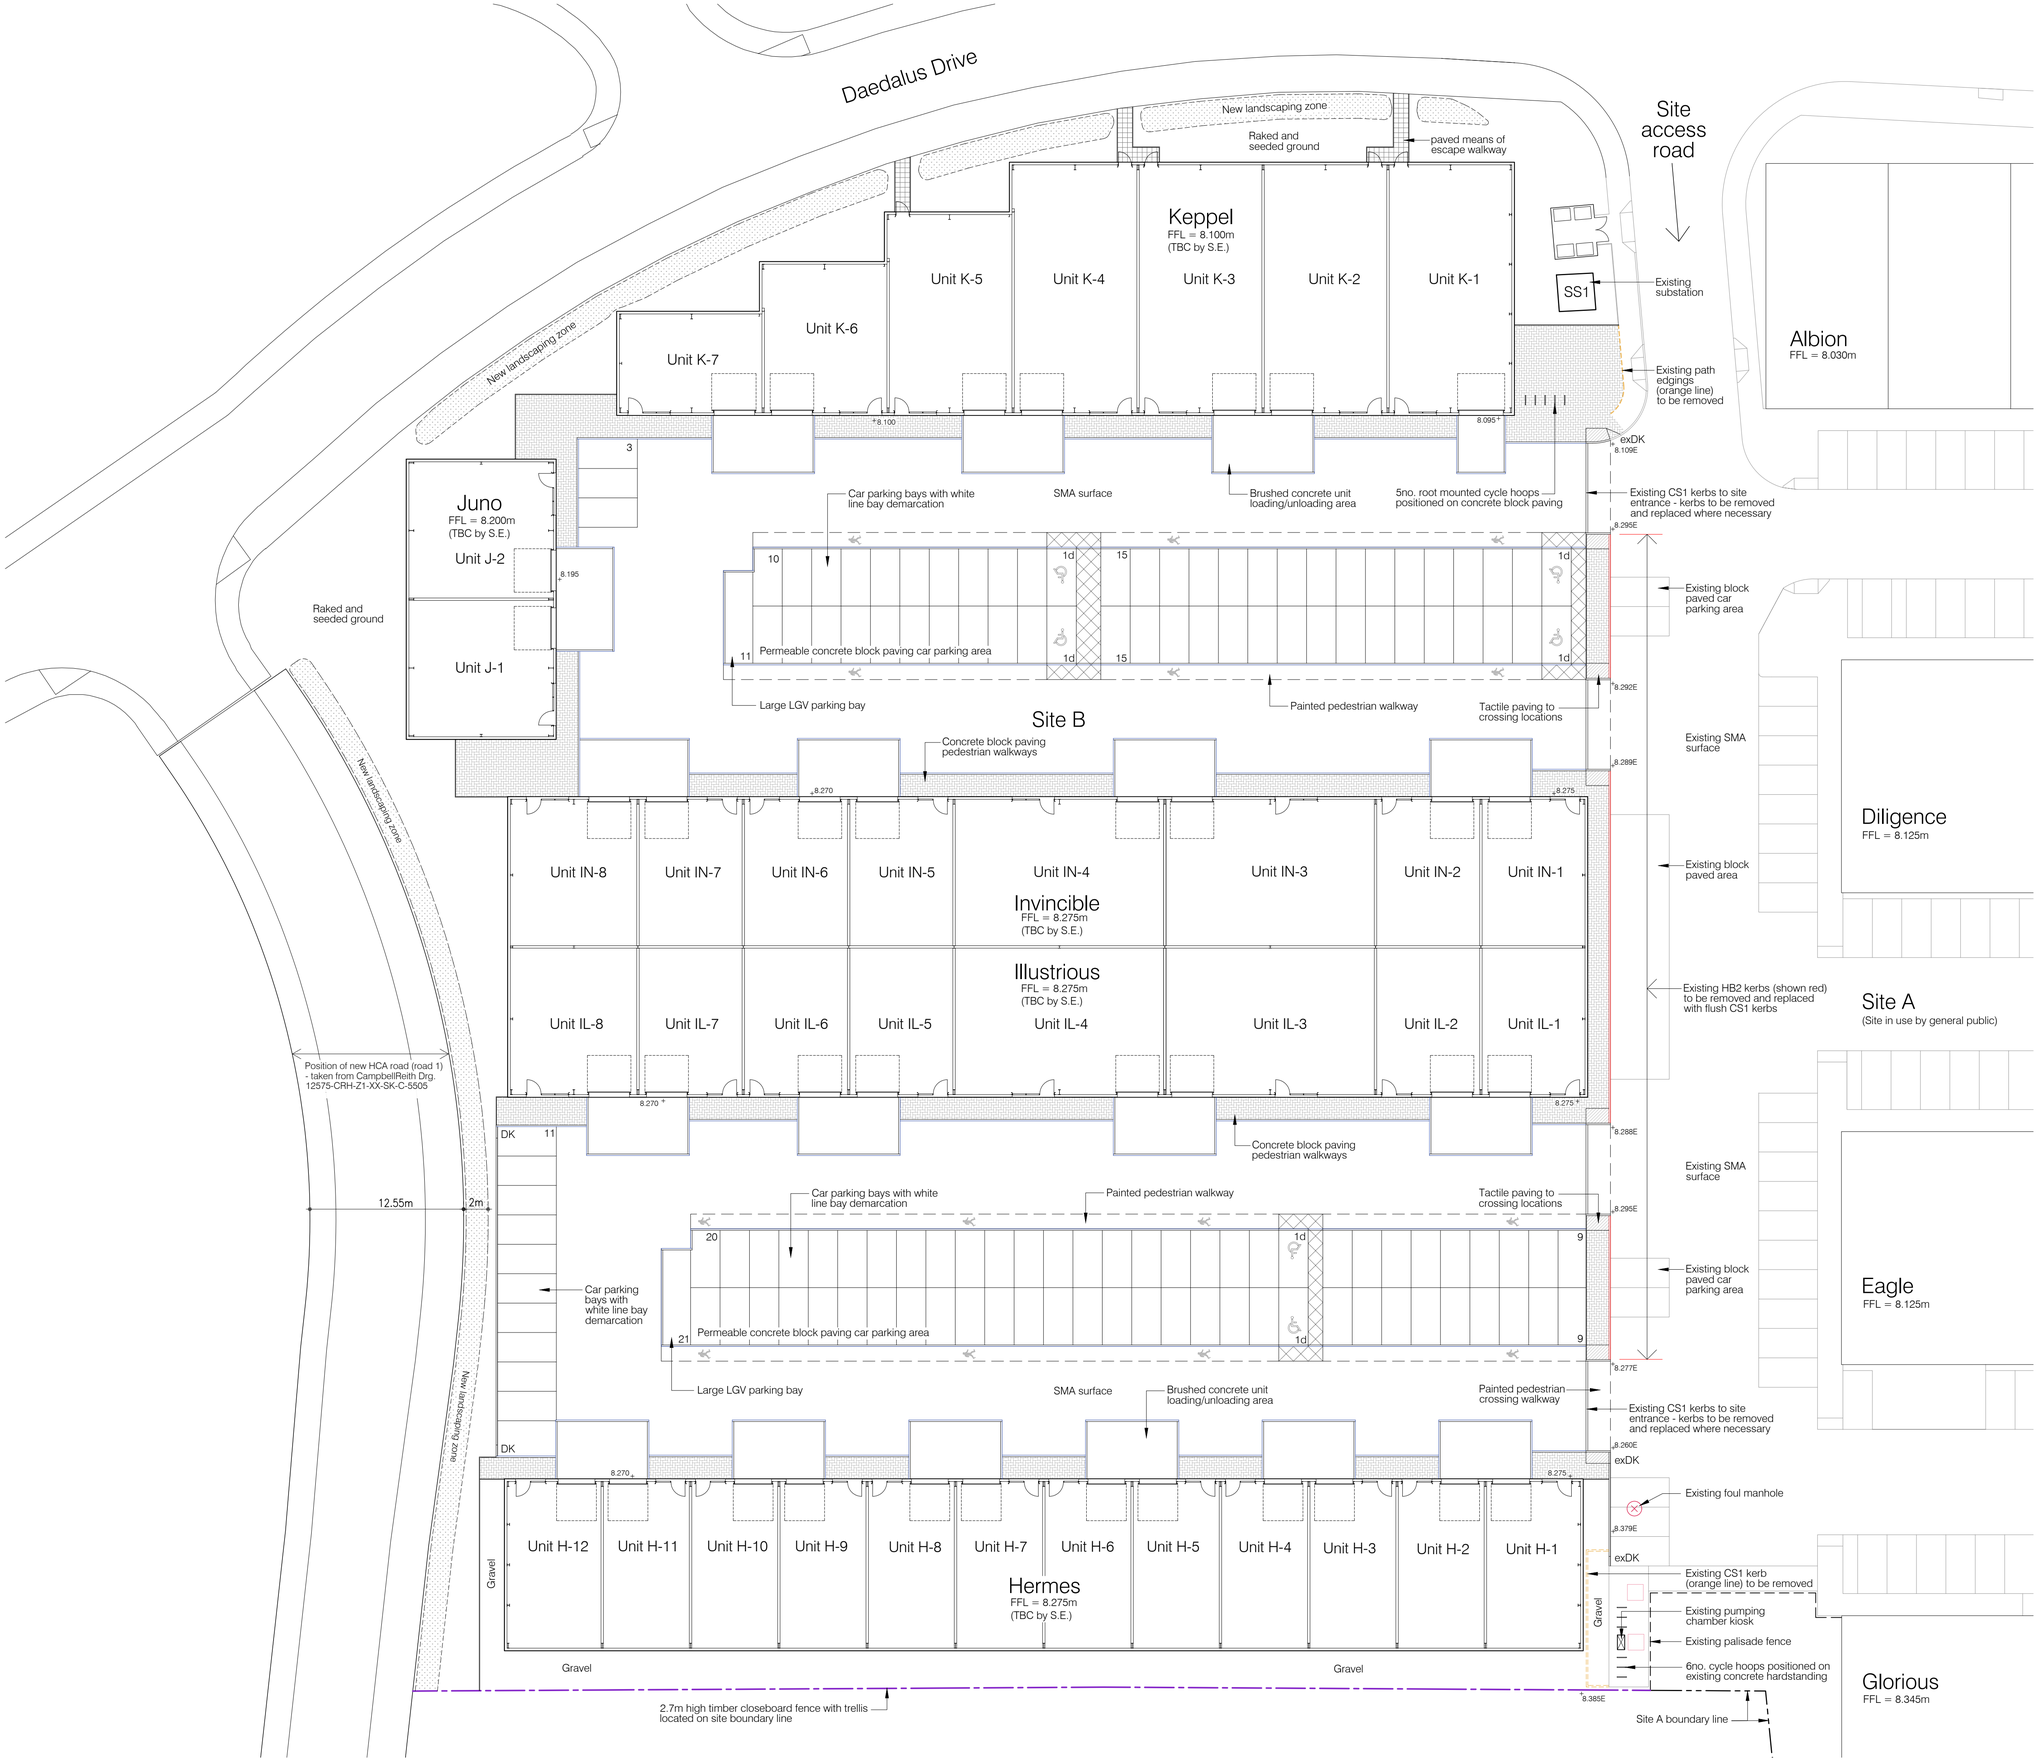

Notes

Scaled dimension are not to be used for construction

Contractor to check all dimensions and report omissions and errors to the Architect

N

New landscaping zone
- Planting by others

Fence Key

2.4m high timber closeboard fence with 0.3m high trellis (2.7m overall)

STATUS	REV	DATE	DESCRIPTION
S2	P3	15/06/18	ORIGINAL ISSUE

Forum Architecture Ltd
Studio 52, Basepoint
Andersons Road
Southampton, Hampshire
SO14 5FE

tel: 023 8068 2095

FORUM architecture
www.forumarchitecture.co.uk

CLIENT
Tidebank Ltd / Knights Brown

PROJECT
Daedalus Park, Site B

DRAWING TITLE
Site Plan - General Arrangement

DRAWING STATUS	DWN BY	ORIGINATOR No.
S2: SUITABLE FOR INFORMATION	JL	18013
	CHK BY: TG	SCALE: 1:250 @A1

PROJECT | ORIGINATOR | ZONE | LEVEL | TYPE | ROLE | CLASSIFICATION | NUMBER
DPSB-FORUM-ZZ-XX-DR-A-XX-1000

REVISION: P3