DRG. No.	REV. No.			
J6530/E11	C	DO NOT SCALE	ALL DIMENSIONS IN mm	IF IN DOUBT ASK

MOST SUITABLE LOCATION FOR FITTING TO BE CHOSEN ON SITE (DEPENDANT ON DOOR HEIGHT) TYPICAL FOR ALL

SEE DRAWING No J6530/E41 FOR LEGEND, NOTES AND DETAILS

FOR CONSTRUCTION

METRES 0 1 2 3 4 5

SCALE BAR 1:50 @A1

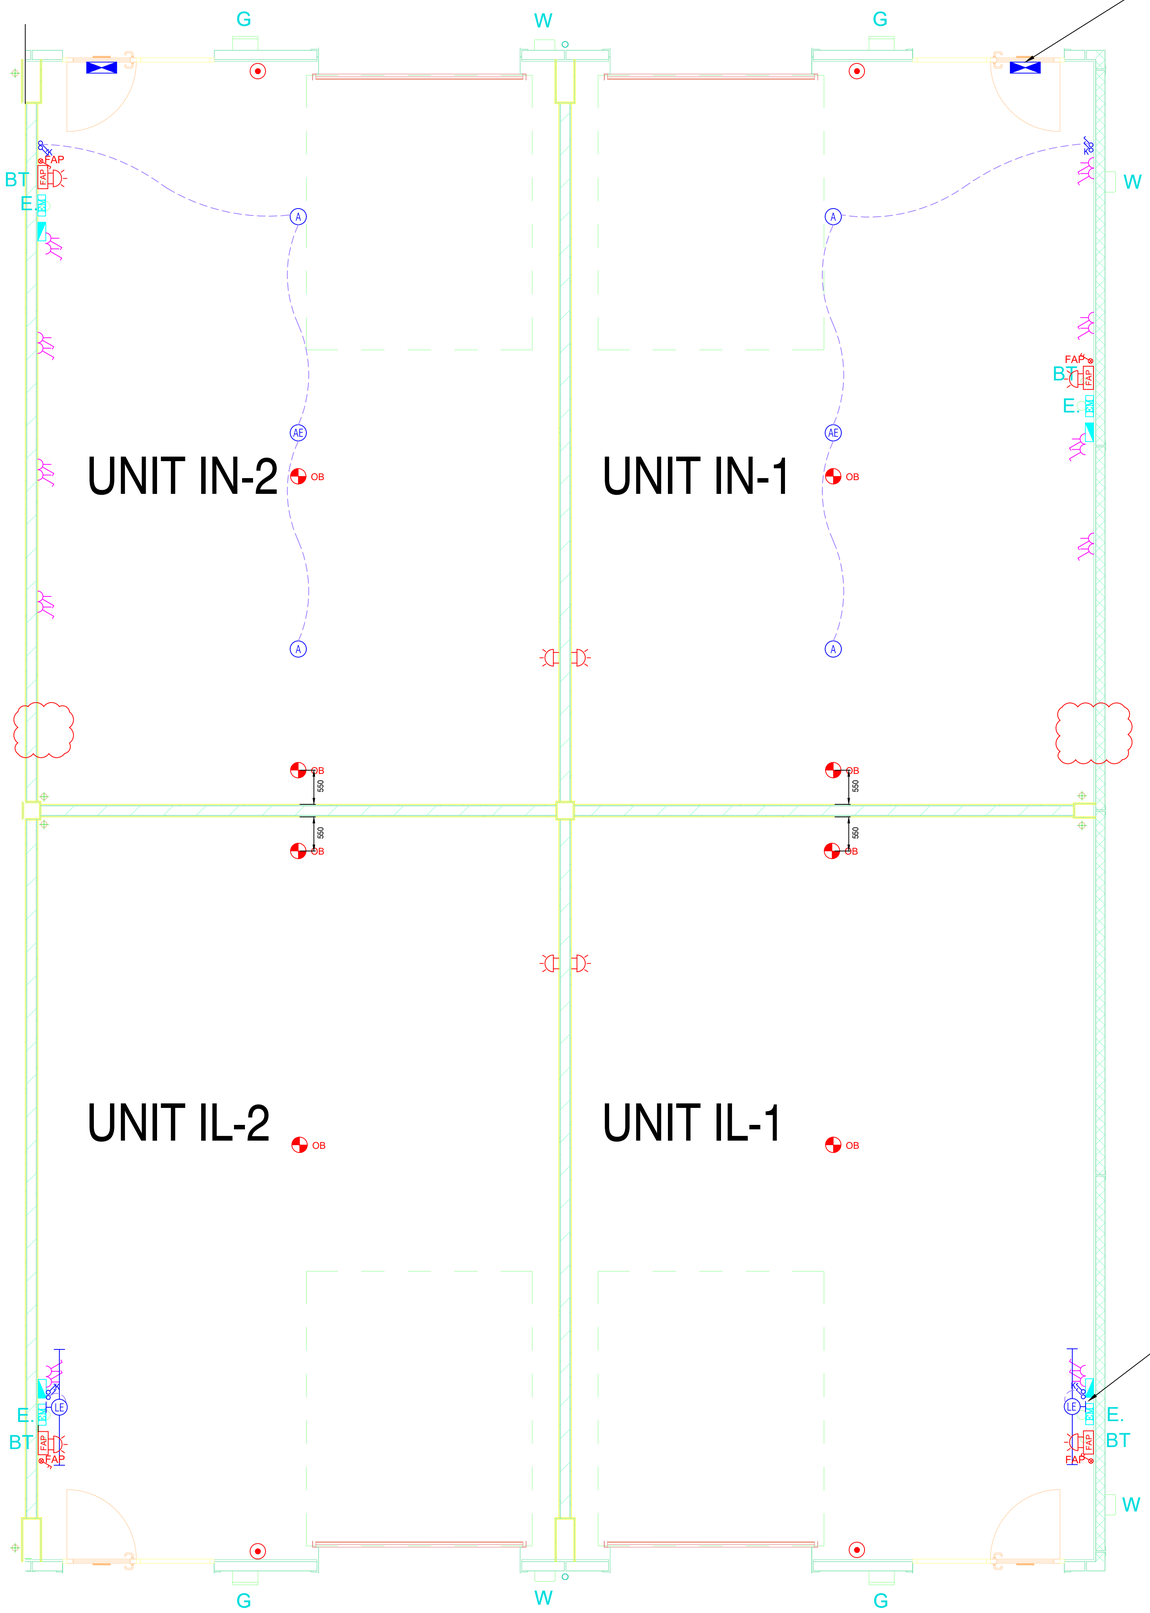

REV	DRN	DATE	DESCRIPTION
C	A.P.	31-01-2019	SOCKET OMMITED FROM UNITS IN 1 & 2
B	A.P.	18-01-2019	FIRE ALARM PANEL AND SOUNDER BEACON RELOCATED
A	A.P.	09-01-2019	HIGH BAY LIGHTING REMOVED FROM UNITS IL 1 & 2, 4 x ADDITIONAL D/SOCKETS ADDED TO UNITS IN 1 & 2

SCHEME

TIDEBANKS
DAEDALUS PARK

TITLE

IL / IN UNITS
UNITS 1 & 2
ELECTRICAL SERVICES LAYOUT

ISO 9001 REGISTERED FIRM

MR Electrical Services Ltd

CHAS

1-2 CENTRAL POINT, KIRPAL ROAD
PORTSMOUTH. PO3 6FH
Tel: (023) 9261 6666 Fax: (023) 9261 6668
E-mail: enquiry@mrelectrical.co.uk

constructionline

© This design is the property of MR Electrical Services Limited and shall not be reproduced or copied in any way or conveyed to a third party without the owners written permission

SCALE	1:50 @ A1	DATE	NOVEMBER 2018
DRAWN	ANDY PAUL	CHECKED	GRAHAM WIGGINS

DRG. NO.	REVISION
J6530/E11	C