DRG. No.	REV. No.	DO NOT SCALE	ALL DIMENSIONS IN mm	IF IN DOUBT ASK
J6530/E12	B			

MOST SUITABLE LOCATION FOR FITTING TO BE CHOSEN ON SITE (DEPENDANT ON DOOR HEIGHT) TYPICAL FOR ALL

SEE DRAWING No J6530/E41 FOR LEGEND, NOTES AND DETAILS

FOR CONSTRUCTION

0 1 2 3 4 5 METRES

SCALE BAR 1:50 @A1

REFER TO DWG J6530/E41 TYPICAL FOR ALL

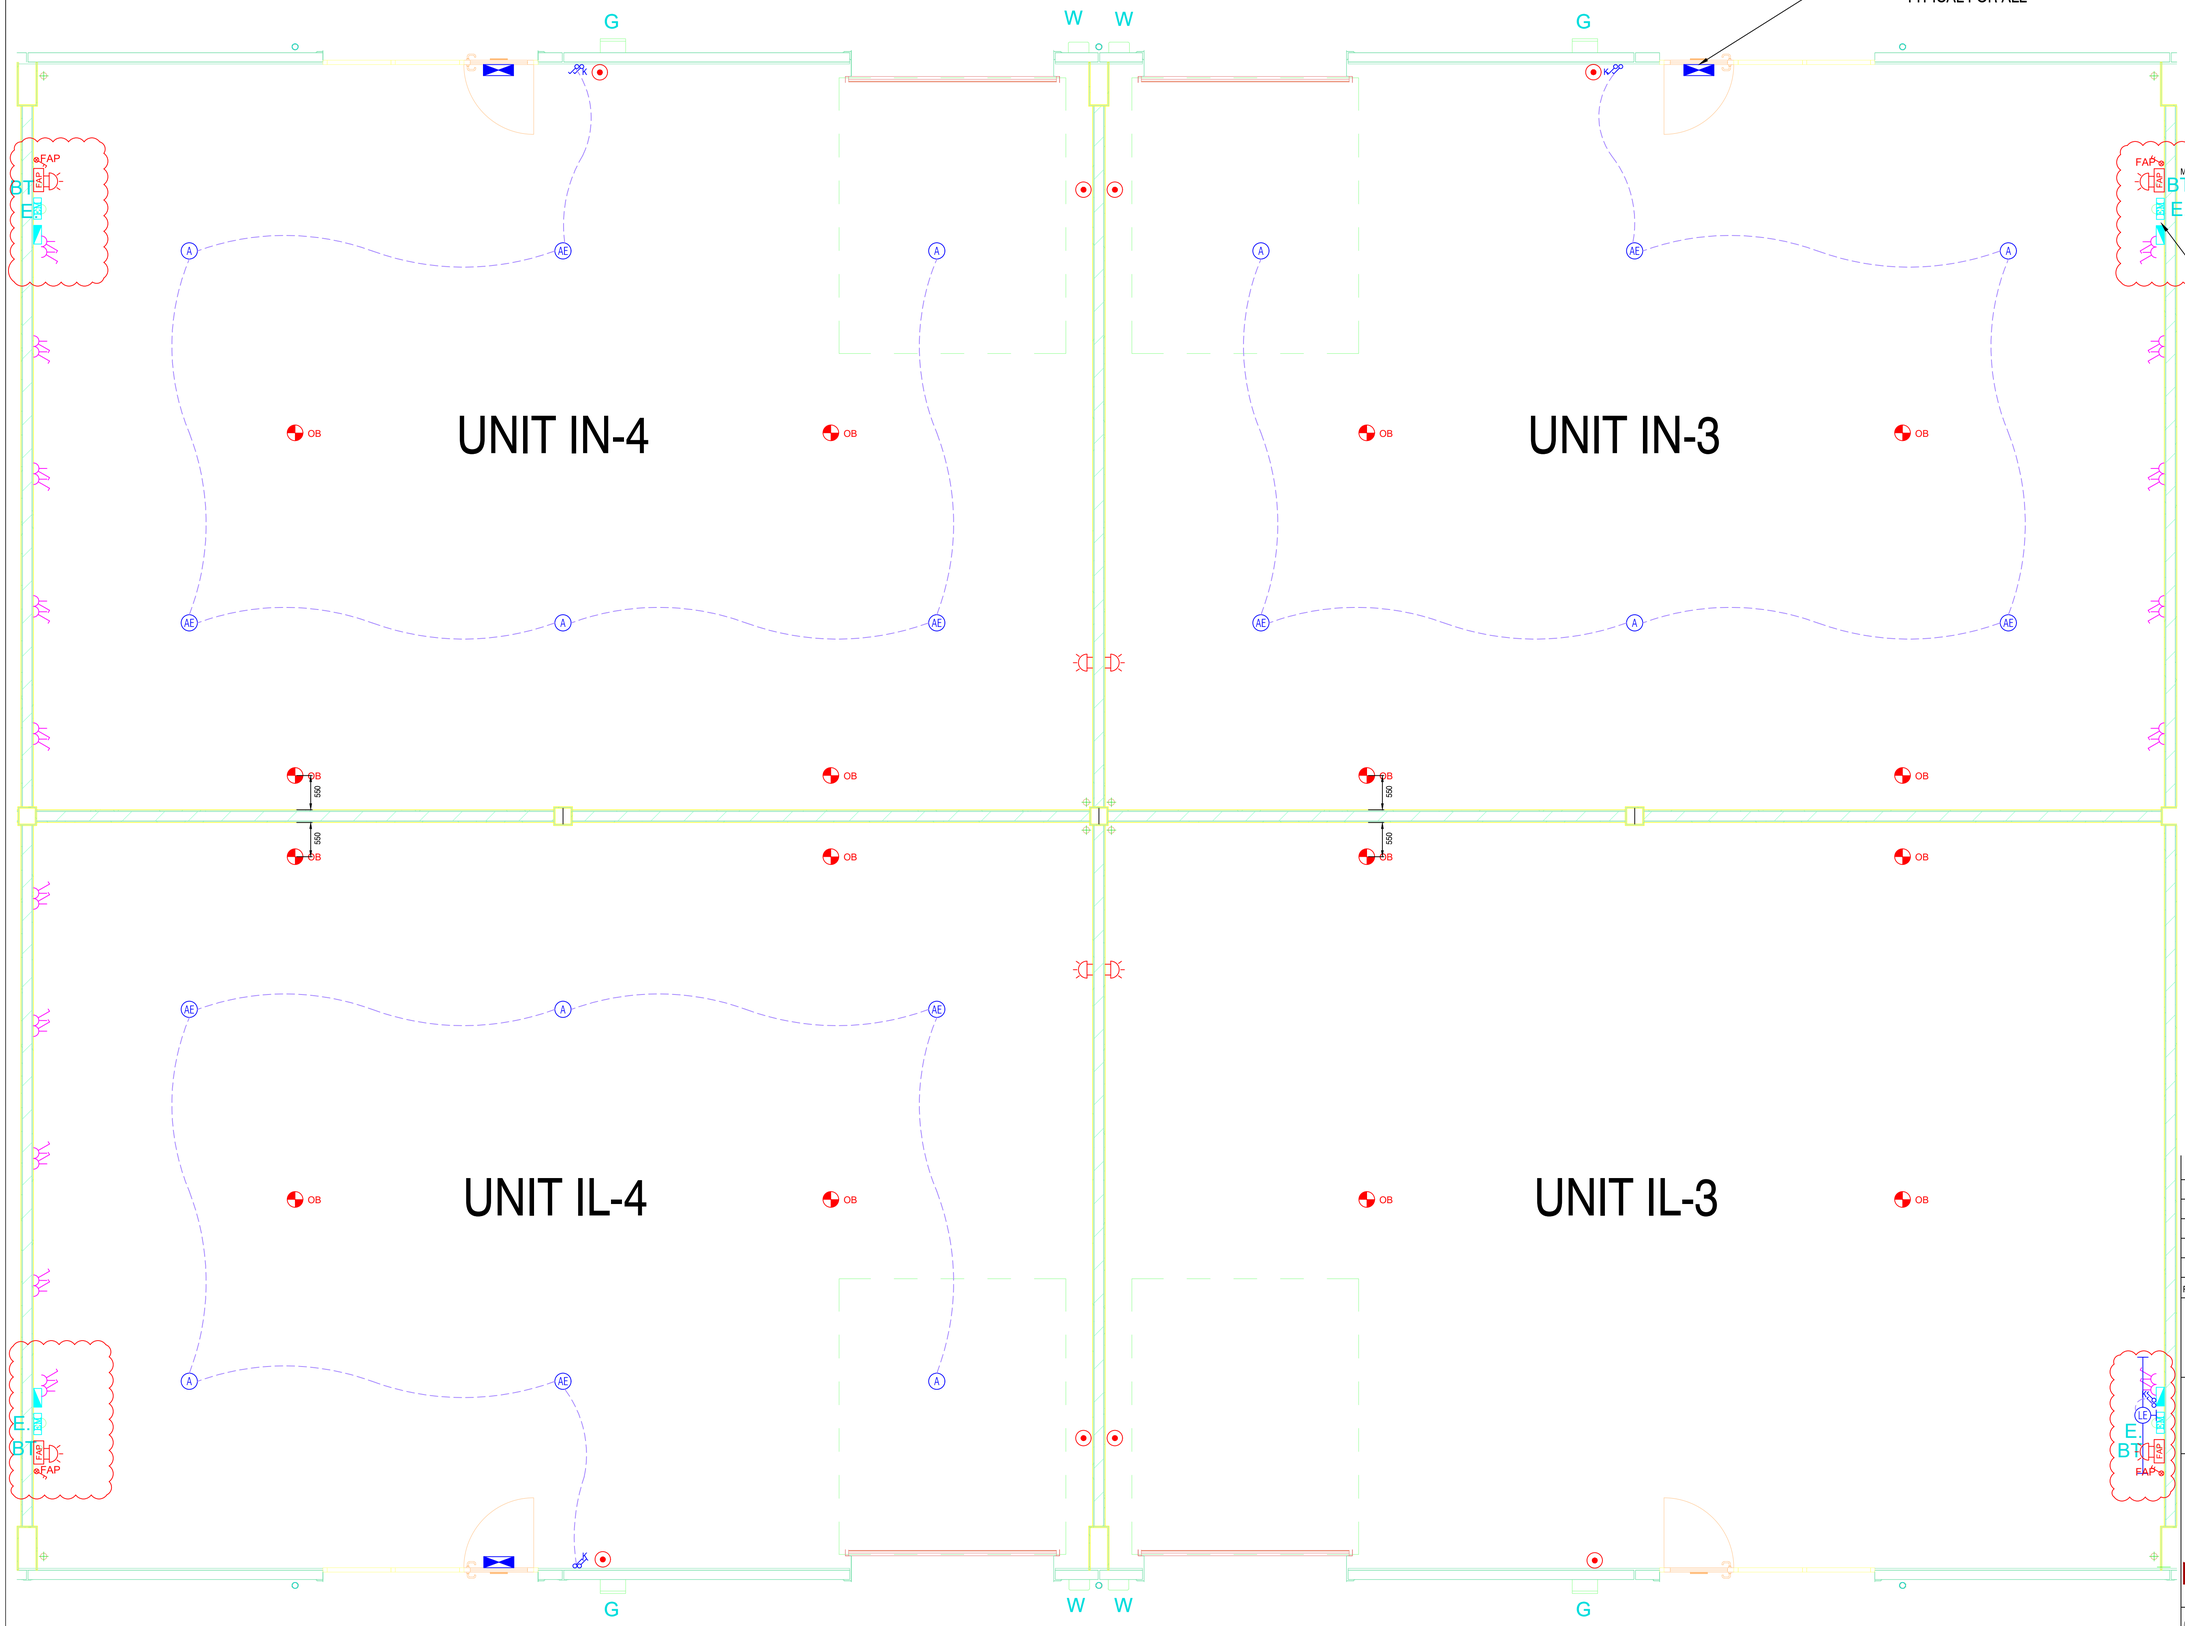

REV	DRN	DATE	DESCRIPTION
B	A.P.	18-01-2019	FIRE ALARM PANEL AND SOUNDER BEACON RELOCATED
A	A.P.	09-01-2019	HIGH BAY LIGHTING REMOVED FROM UNIT IL 3, 4 x ADDITIONAL D/SOCKETS ADDED TO UNITS IL 4, IN 3 & 4

SCHEME

TIDEBANKS
DAEDALUS PARK

TITLE

IL / IN UNITS
UNITS 3 & 4
ELECTRICAL SERVICES LAYOUT

ISO 9001 REGISTERED FIRM
MR Electrical Services Ltd
1,2 CENTRAL POINT, KIRPAL ROAD
PORTSMOUTH, PO3 6FH
Tel: (023) 9281 6666 Fax: (023) 9281 6668
E-mail: enquiry@mrelectrical.co.uk
constructionline

This design is the property of MR Electrical Services Limited and shall not be reproduced or copied in any way or conveyed to a third party without the owners written permission

SCALE	1:50 @ A1	DATE	NOVEMBER 2018
DRAWN	ANDY PAUL	CHECKED	GRAHAM WIGGINS

DRG. NO.	REVISION
J6530/E12	B