DRG. No.	REV. No.			
J6530/E14	C	DO NOT SCALE	ALL DIMENSIONS IN mm	IF IN DOUBT ASK

SEE DRAWING No J6530/E41
FOR LEGEND, NOTES AND DETAILS

FOR CONSTRUCTION

METRES 0 1 2 3 4 5
SCALE BAR 1:50 @A1

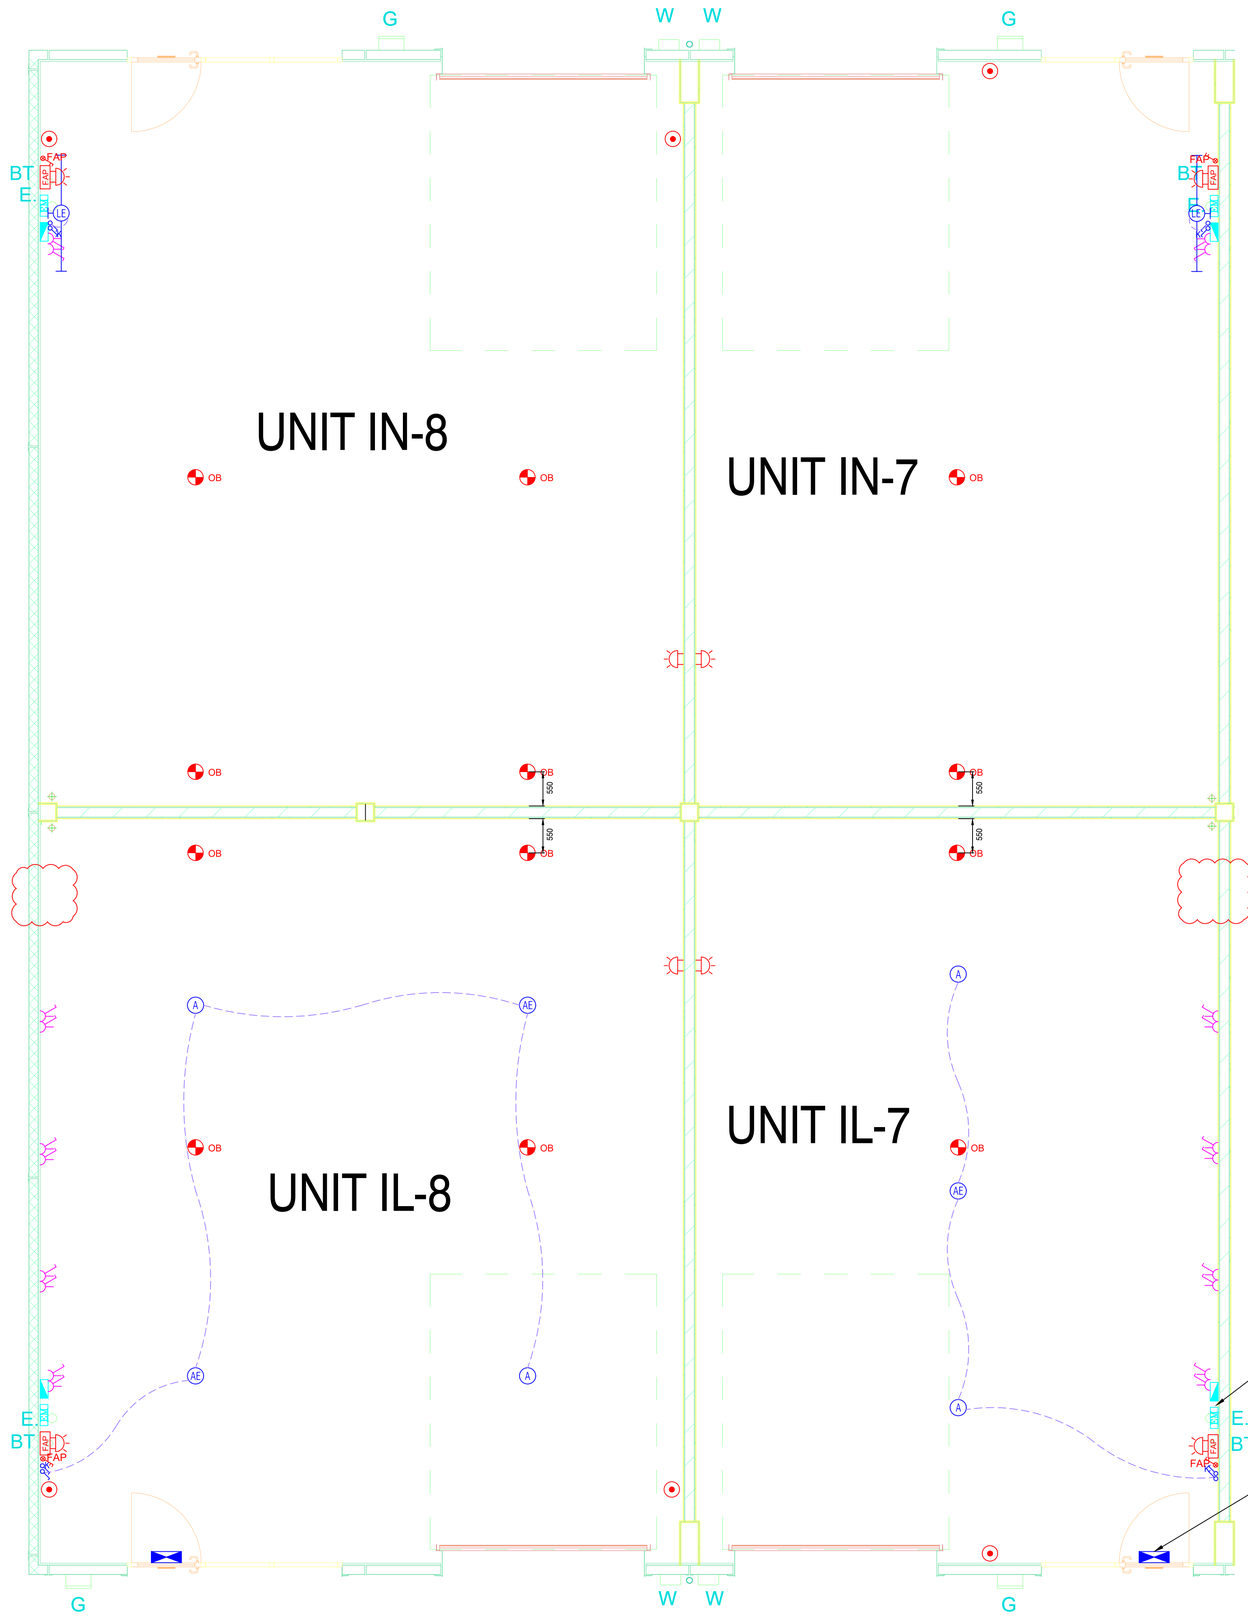

REV	DRN	DATE	DESCRIPTION
C	A.P.	31-01-2019	SOCKETS OMMITED FROM UNITS IL 7 & 8
B	A.P.	18-01-2019	FIRE ALARM PANEL AND SOUNDER BEACON RELOCATED IN ALL UNITS, SECOND CALL POINT REMOVED AND CALL POINT RELOCATED IN UNITS IL 7 AND IN 7
A	A.P.	09-01-2019	HIGH BAY LIGHTING REMOVED FROM UNITS IN 7 & 8, 4 x ADDITIONAL D/SOCKETS ADDED TO UNITS IL 7 & 8

SCHEME
TIDEBANKS
DAEDALUS PARK

TITLE
IL / IN UNITS
UNITS 7 & 8
ELECTRICAL SERVICES LAYOUT

ISO 9001 REGISTERED FIRM
MR Electrical Services Ltd
CHAS Accredited Contractor
NICEIC
1,2 CENTRAL POINT, KIRPAL ROAD
PORTSMOUTH, PO3 6FH
Tel: (023) 9261 6666 Fax: (023) 9261 6668
E-mail: enquiry@mrelectrical.co.uk
constructionline

© This design is the property of MR Electrical Services Limited and shall not be reproduced or copied in any way or conveyed to a third party without the owners written permission

SCALE	1:50 @ A1	DATE	NOVEMBER 2018
DRAWN	ANDY PAUL	CHECKED	GRAHAM WIGGINS
DRG. NO.	J6530/E14	REVISION	C