DRG. No.	REV. No.			
J6530/E31	ORG	DO NOT SCALE	ALL DIMENSIONS IN mm	IF IN DOUBT ASK

SEE DRAWING No J6530/E41
FOR LEGEND, NOTES AND DETAILS

FOR APPROVAL

METRES 0 1 2 3 4 5
SCALE BAR 1:50 @A1

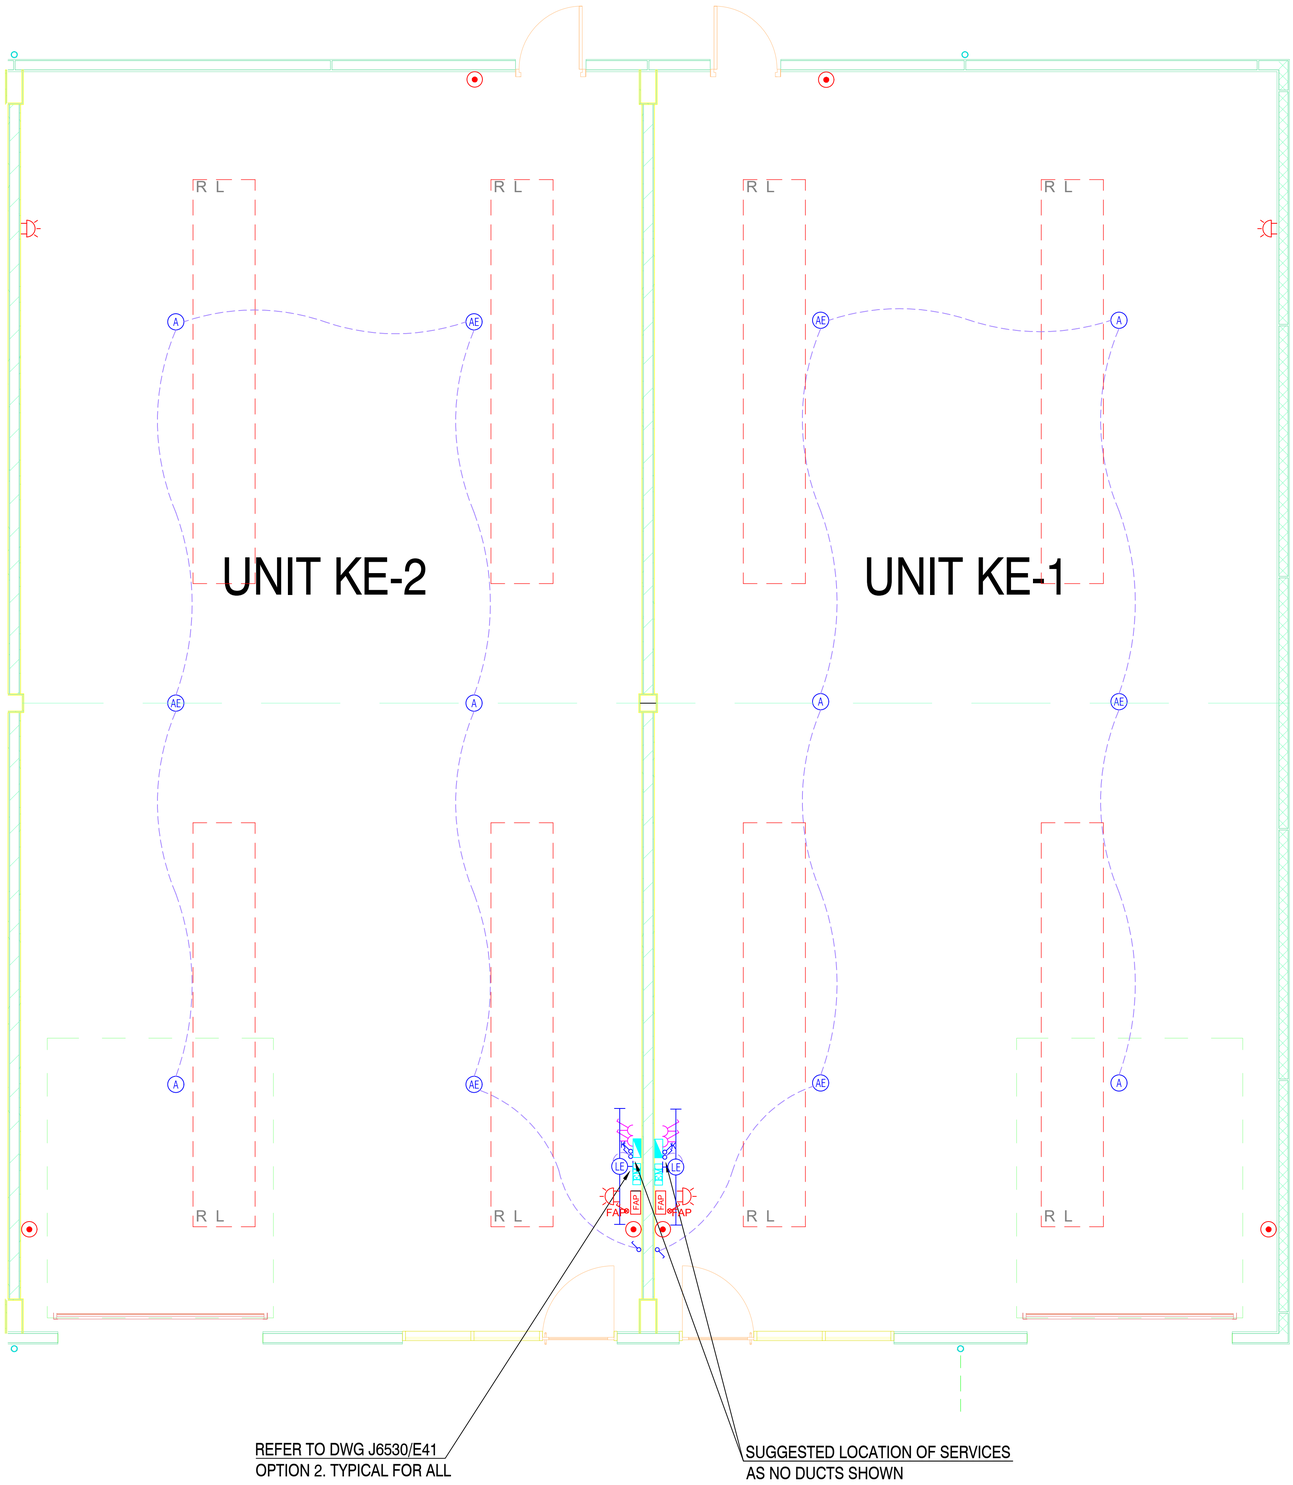

REV	DRN	DATE	DESCRIPTION

SCHEME

TIDEBANKS
DAEDALUS PARK

TITLE

KEPPEL UNITS
UNITS 1 & 2
ELECTRICAL SERVICES LAYOUT

ISO 9001 REGISTERED FIRM

MR Electrical Services Ltd

1-2 CENTRAL POINT, KIRPAL ROAD
PORTSMOUTH, PO3 6FH
Tel: (023) 9281 6666 Fax: (023) 9281 6668
E-mail: enquiry@mrelectrical.co.uk

constructi on line

© This design is the property of MR Electrical Services Limited and shall not be reproduced or copied in any way or conveyed to a third party without the owners written permission

SCALE	1:50 @ A1	DATE	NOVEMBER 2018
DRAWN	ANDY PAUL	CHECKED	GRAHAM WIGGINS

DRG. NO.	REVISION
J6530/E31	ORG