DRG. No.	REV. No.			
J6530/E33	C	DO NOT SCALE	ALL DIMENSIONS IN mm	IF IN DOUBT ASK

SEE DRAWING No J6530/E41
FOR LEGEND, NOTES AND DETAILS

FOR CONSTRUCTION

METRES 0 1 2 3 4 5
SCALE BAR 1:50 @A1

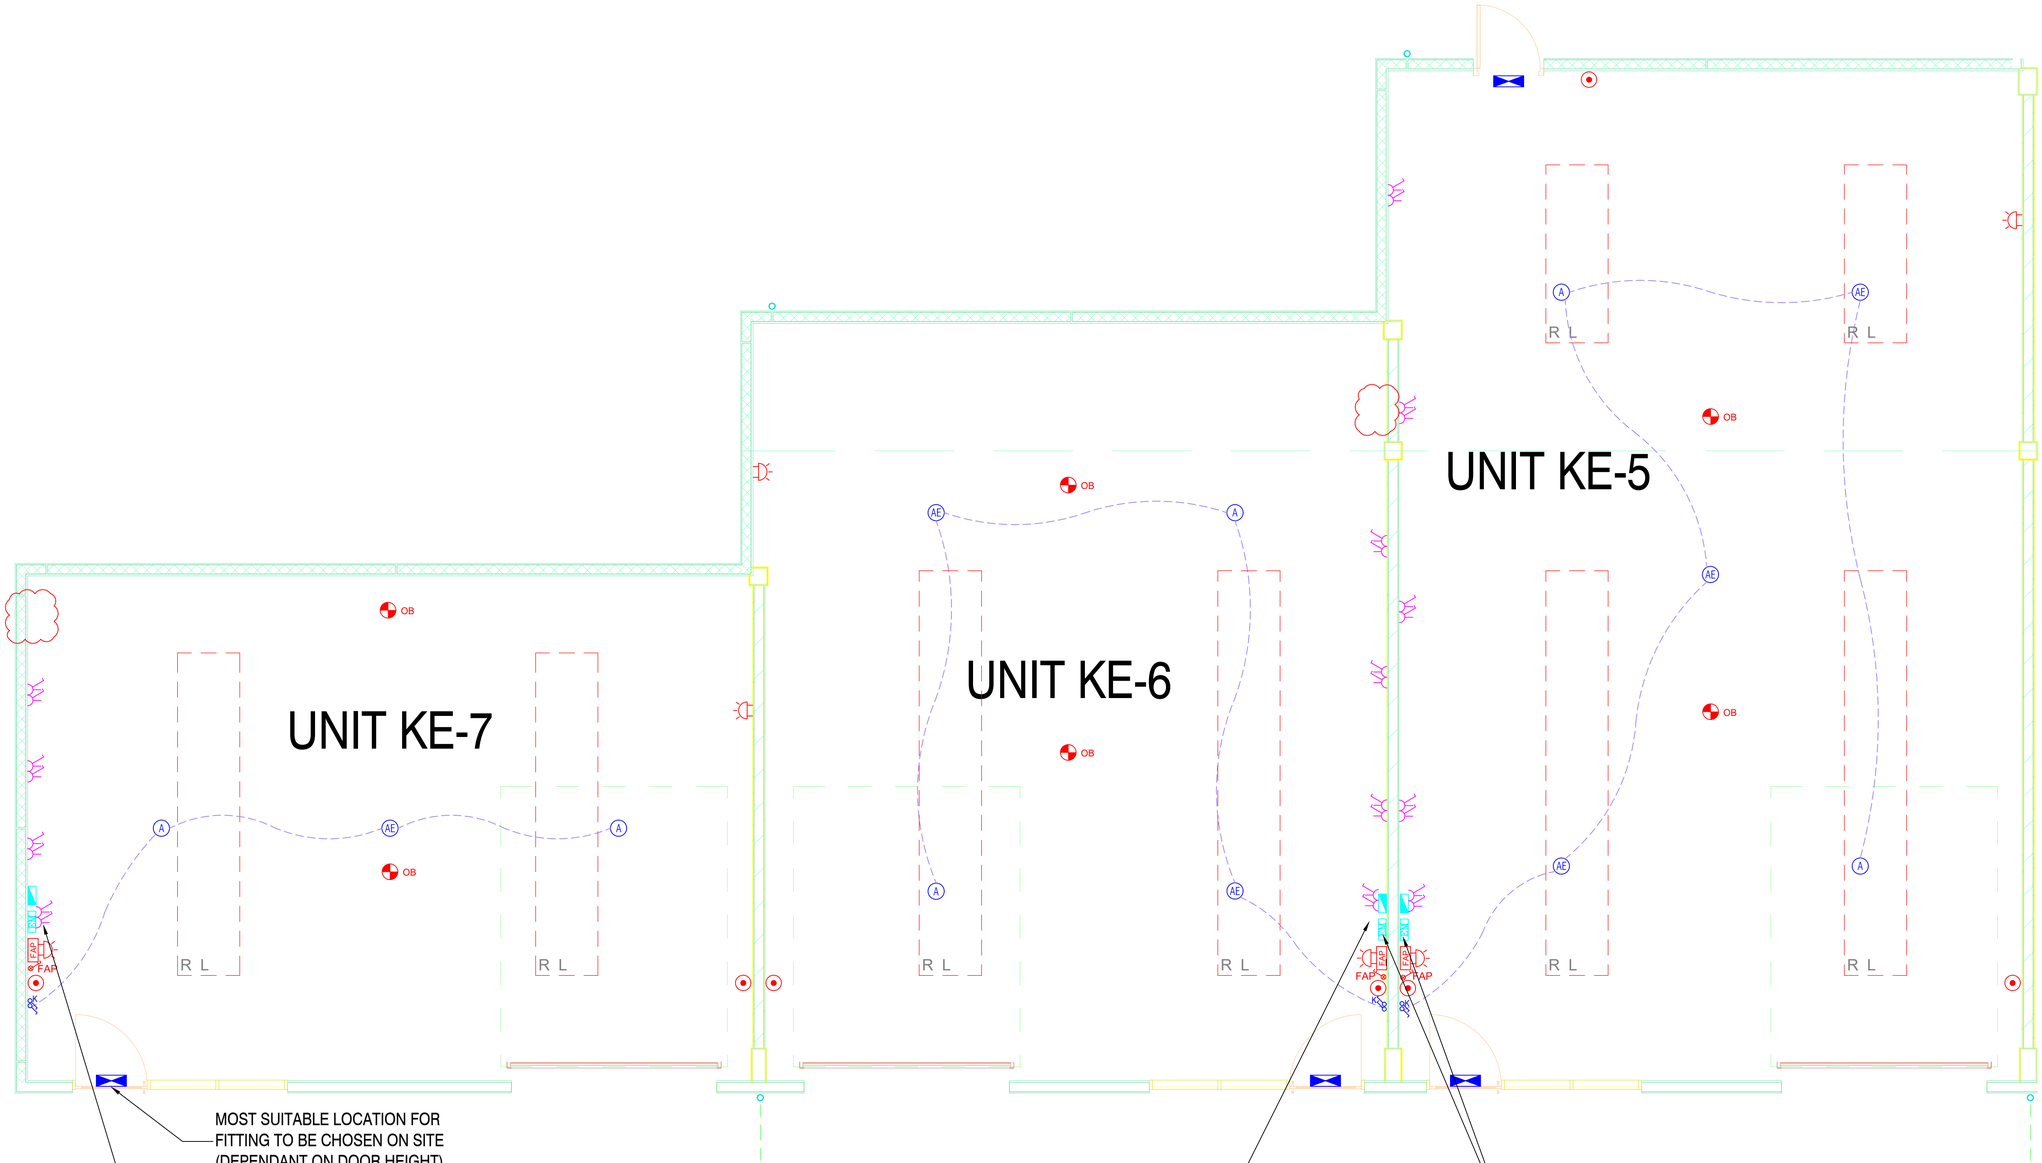

REV	DRN	DATE	DESCRIPTION
C	A.P.	31-01-2019	SOCKET OMMITED FROM UNITS 6 & 7
B	A.P.	18-01-2019	FIRE ALARM PANEL AND SOUNDER BEACON RELOCATED
A	A.P.	09-01-2019	4 x ADDITIONAL D/SOCKETS ADDED TO EACH UNIT

SCHEME

TIDEBANKS
DAEDALUS PARK

TITLE

KEPPEL UNITS
UNITS 5 - 7
ELECTRICAL SERVICES LAYOUT

ISO 9001 REGISTERED FIRM
MR Electrical Services Ltd
1.2 CENTRAL POINT, KIRPAL ROAD
PORTSMOUTH. PO3 6FH
Tel: (023) 9281 6666 Fax: (023) 9281 6668
E-mail: enquiry@mrelectrical.co.uk

This design is the property of MR Electrical Services Limited and shall not be reproduced or copied in any way or conveyed to a third party without the owners written permission

SCALE	1:50 @ A1	DATE	NOVEMBER 2018
DRAWN	ANDY PAUL	CHECKED	GRAHAM WIGGINS

DRG. NO.	REVISION
J6530/E33	C