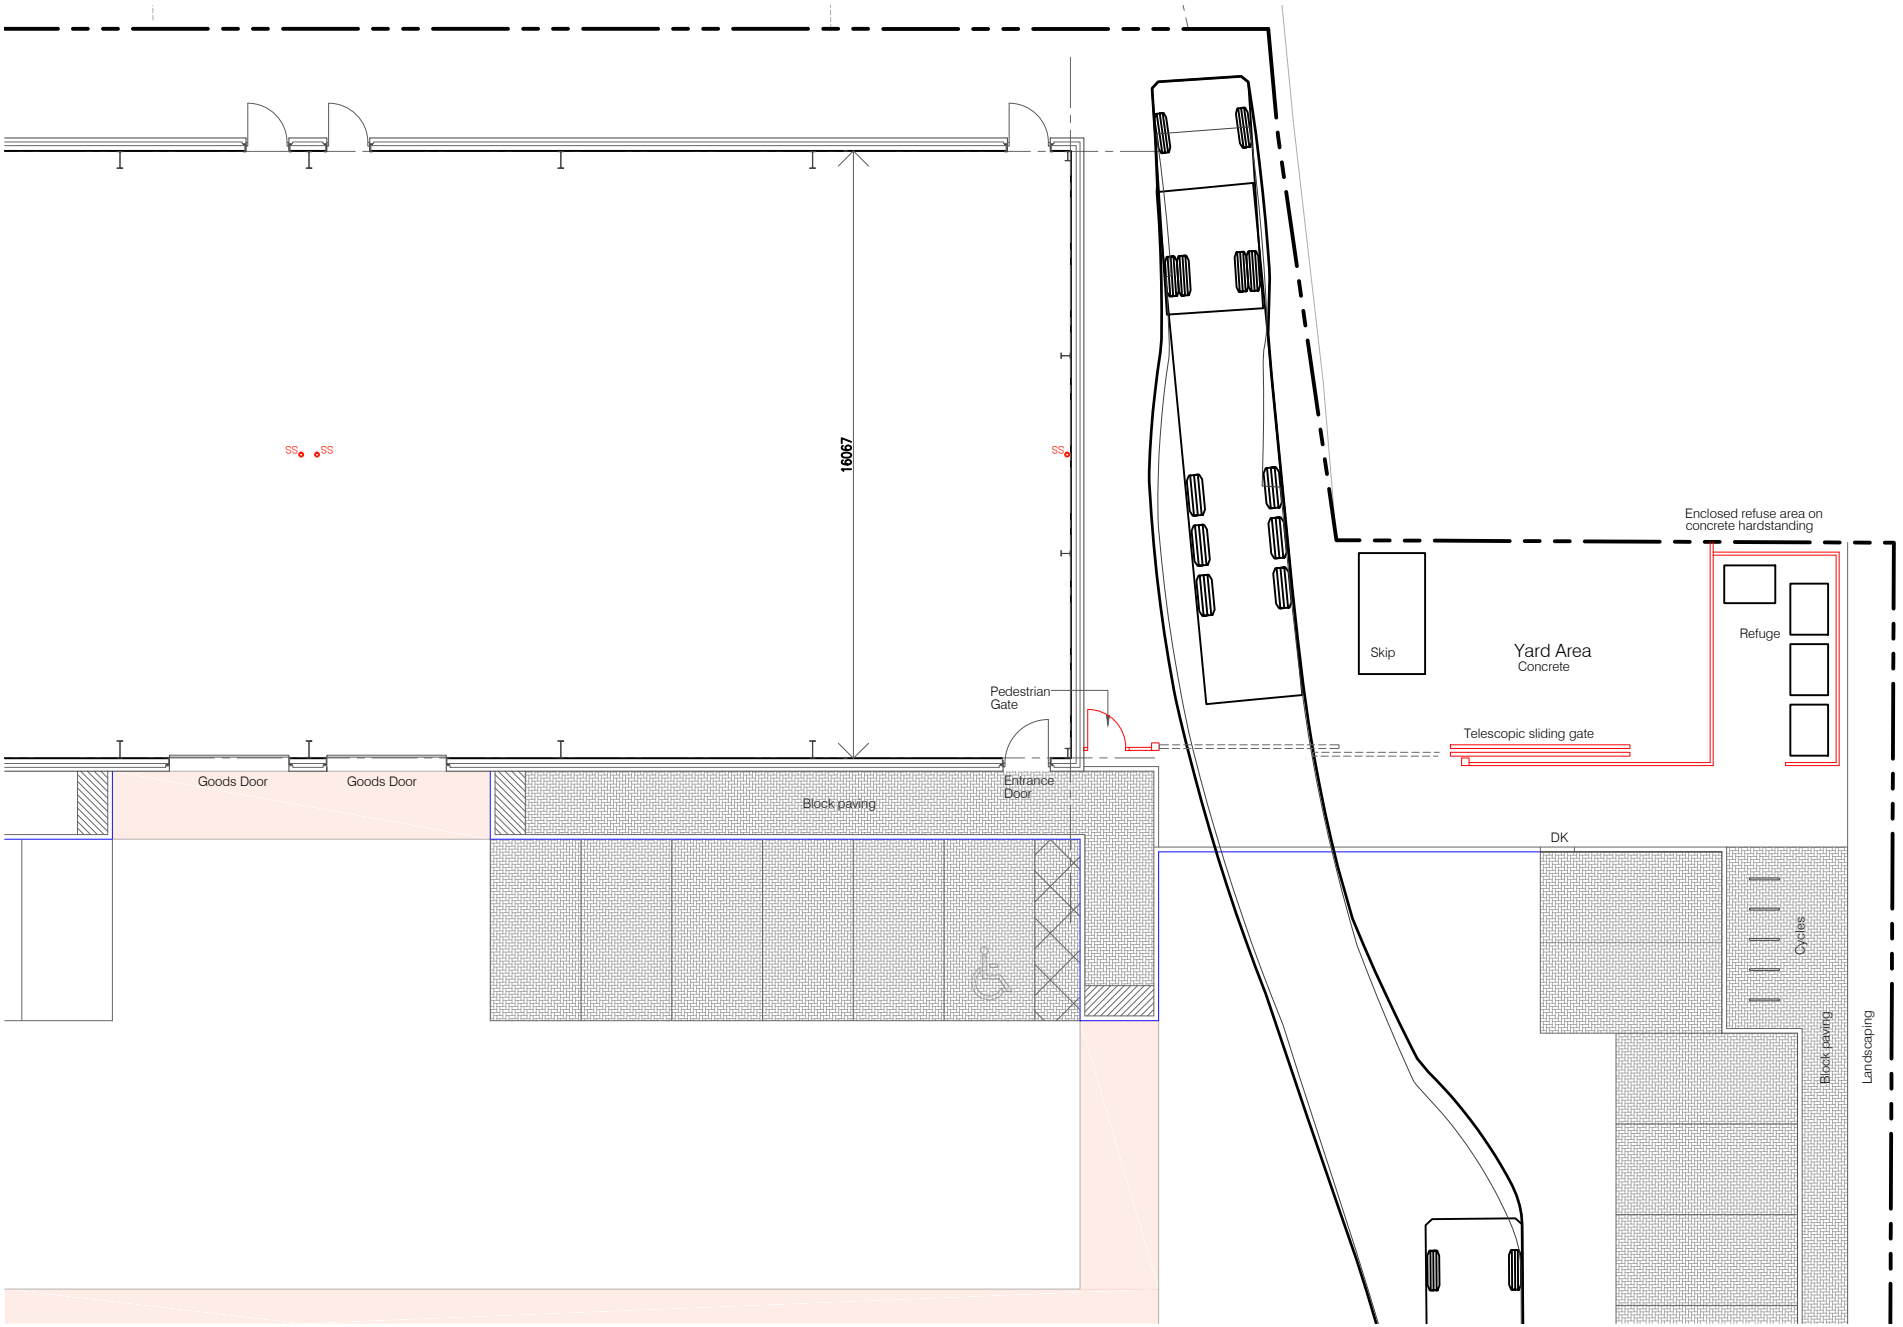
16067
Goods Door
Goods Door
Block paving
Pedestrian Gate
Entrance Door
Skip
Yard Area
Concrete
Enclosed refuse area on concrete hardstanding
Refuge
Telescopic sliding gate
DK
Cycles
Block paving
Landscaping