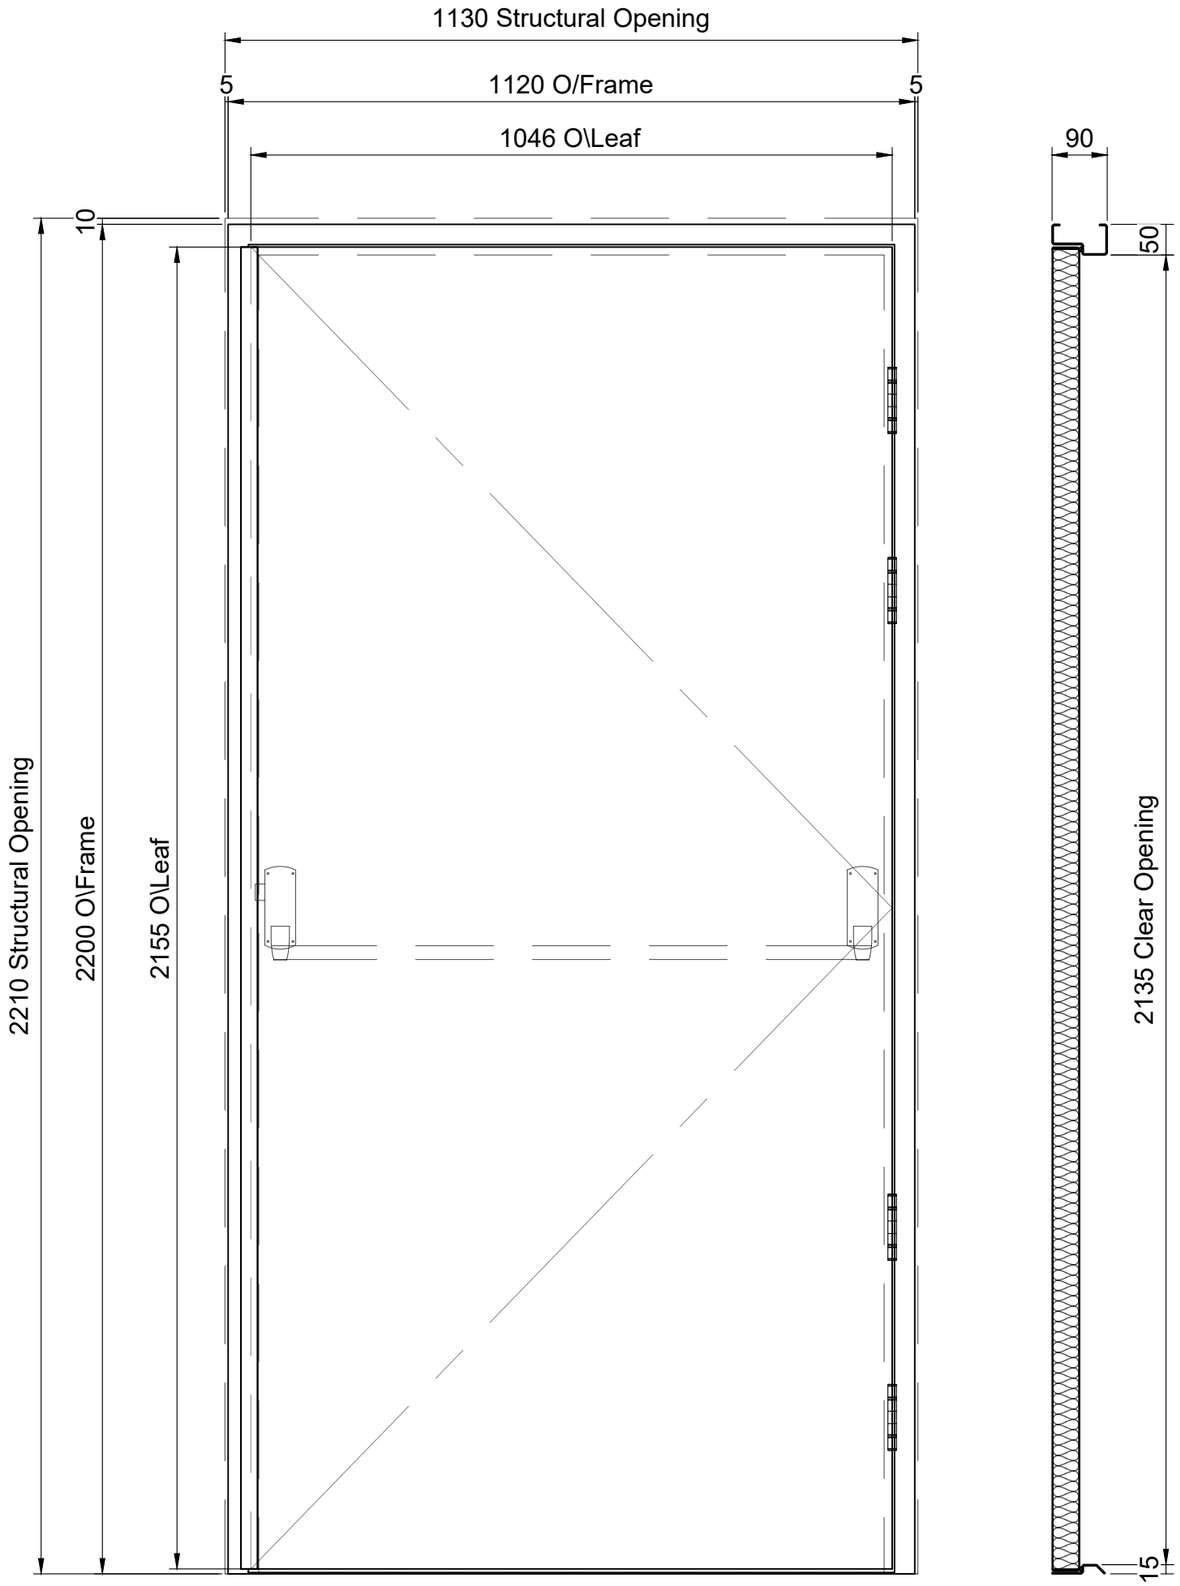

A - D030

1no. Metador Defender single-leaf steel hinged doorset:

* To suit a structural opening of 1130 x 2210mm WxH
* Overall frame size of 1120 x 2200mm WxH
* Heavy duty door leaf with astragal - 1.5mm thick galvanised steel skin c/w Rockwool core
* Heavy duty 2mm galvanised steel 90mm single rebate frame
* Weatherseals
* Stainless steel hinges c/w hinge bolts
* Outward opening chamfered low profile stainless steel threshold - DDA compliant
* Emergency exit push bar panic latch Exidor 296
* Finished in Marine Grade polyester powder coat to RAL Design 240 80 05
* Outward opening
* Right hand hinged viewed from the 'pull to open' side

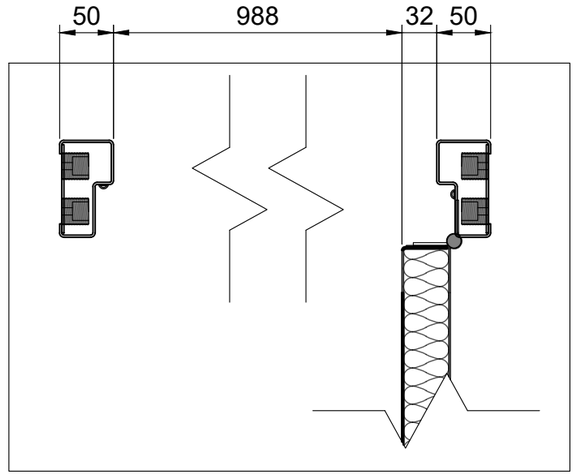

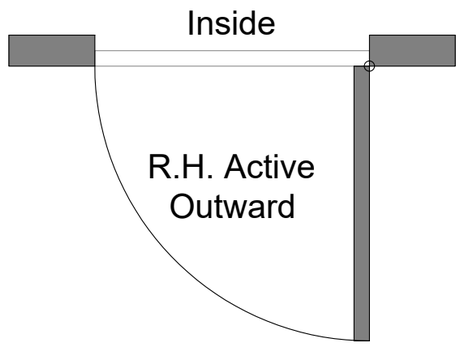

ARMASHIELD
SECURING PEACE OF MIND

SIZE	DWG NO	REV
A3	32640-4	A

TITLE 34323

DRAWN: LT DATE: 14/02/2019

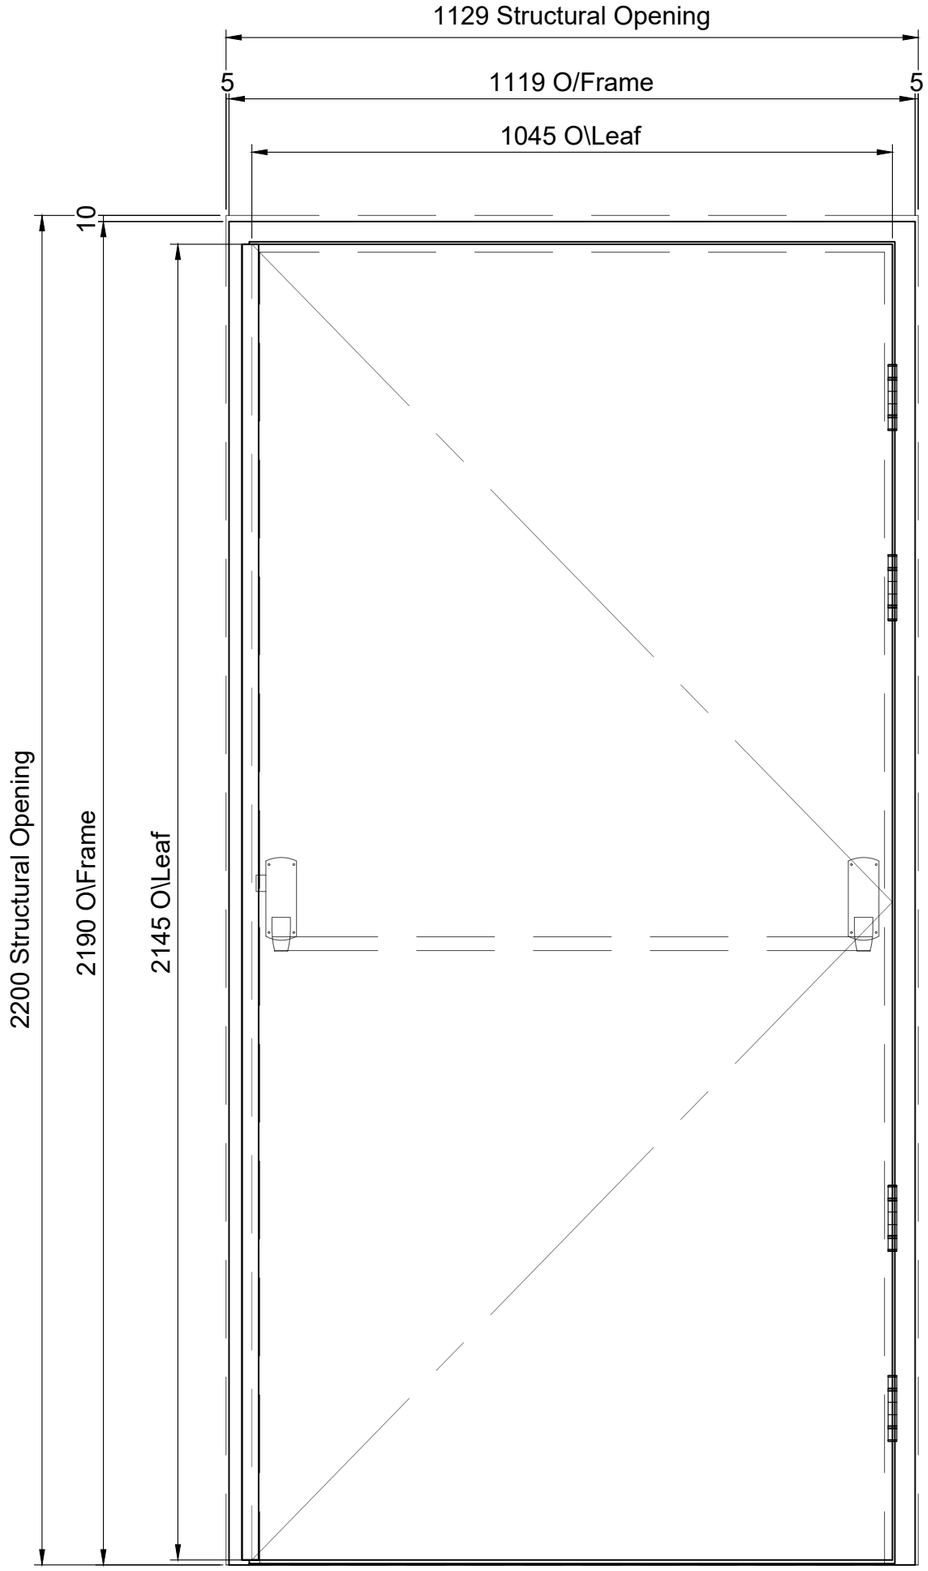

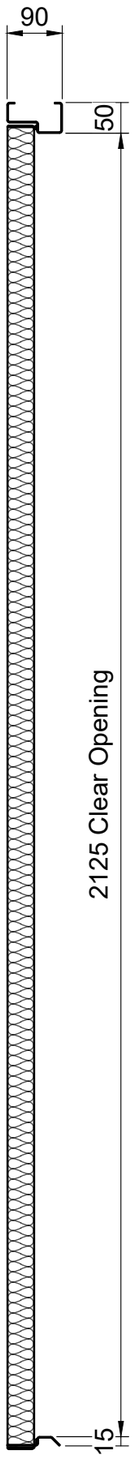

B - D034

1no. Metador Defender Safeguard single-leaf steel hinged doorset:

* To suit a structural opening of 1129 x 2200mm WxH
* Overall frame size of 1119 x 2190mm WxH
* Heavy duty door leaf with astragal - 1.5mm thick galvanised steel skin c/w Rockwool core
* Heavy duty 2mm galvanised steel 90mm single rebate frame
* Weatherseals
* Stainless steel hinges c/w hinge bolts
* Outward opening chamfered low profile stainless steel threshold - DDA compliant
* Emergency exit push bar panic latch Exidor 296
* Finished in Marine Grade polyester powder coat to RAL Design 240 80 05
* Outward opening
* Right hand hinged viewed from the 'pull to open' side

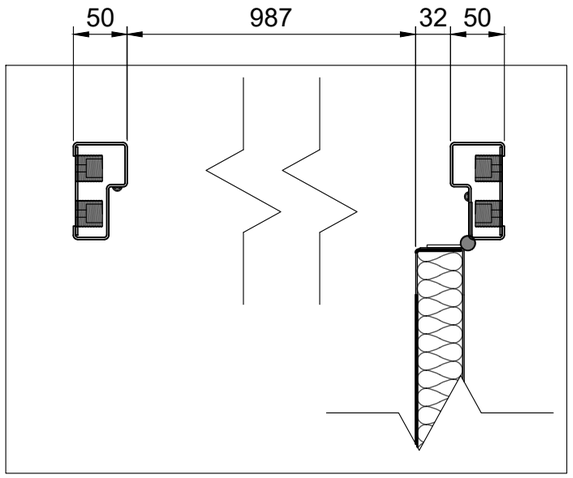

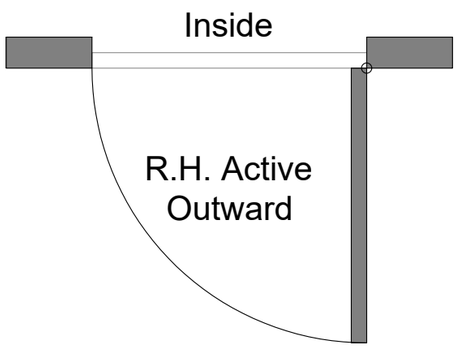

ARMASHIELD
SECURING PEACE OF MIND

SIZE	DWG NO	REV
A3	32640-4	A

TITLE 34323

DRAWN: LT | DATE: 14/02/2019

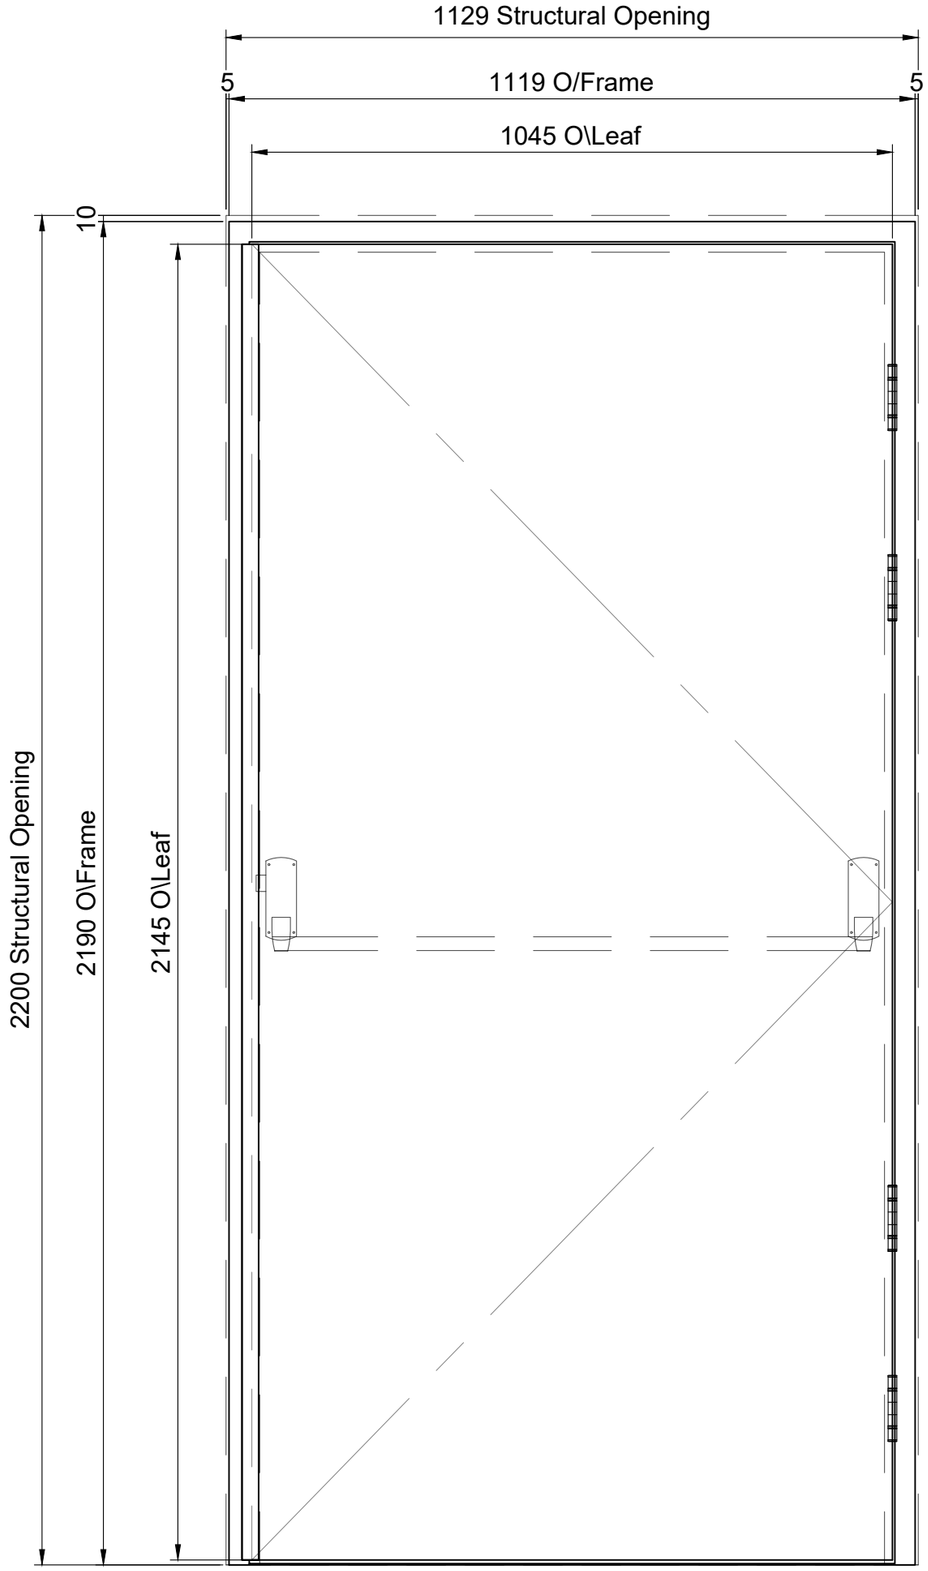

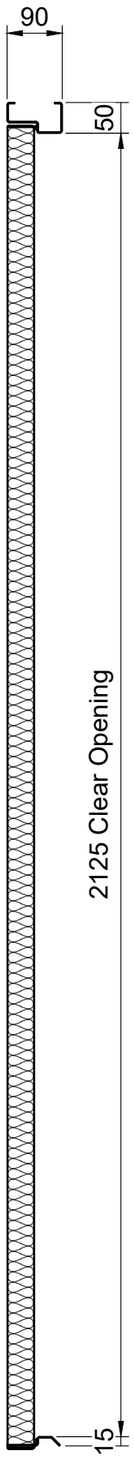

C - D038

1no. Metador Defender Safeguard single-leaf steel hinged doorset:

* To suit a structural opening of 1129 x 2200mm WxH
* Overall frame size of 1119 x 2190mm WxH
* Heavy duty door leaf with astragal - 1.5mm thick galvanised steel skin c/w Rockwool core
* Heavy duty 2mm galvanised steel 90mm single rebate frame
* Weatherseals
* Stainless steel hinges c/w hinge bolts
* Outward opening chamfered low profile stainless steel threshold - DDA compliant
* Emergency exit push bar panic latch Exidor 296
* Finished in Marine Grade polyester powder coat to RAL Design 240 80 05
* Outward opening
* Right hand hinged viewed from the 'pull to open' side

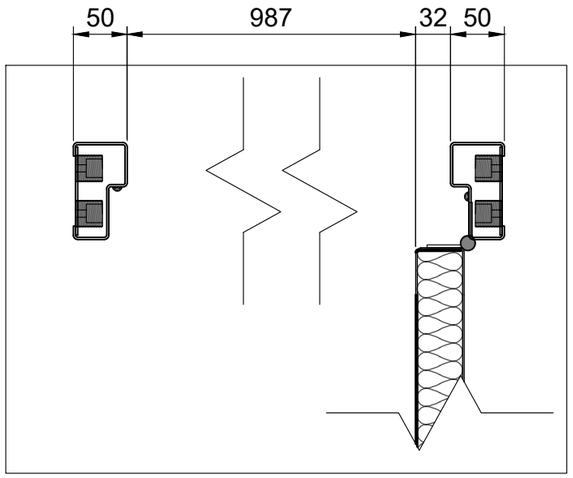

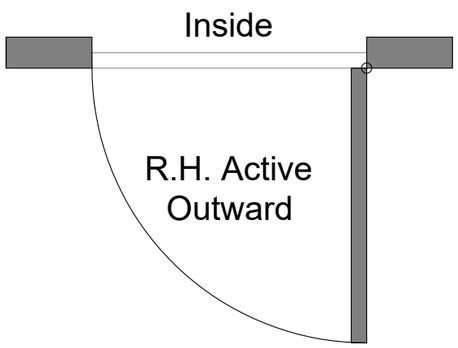

ARMASHIELD
SECURING PEACE OF MIND

SIZE	DWG NO	REV
A3	32640-4	A

TITLE 34323

DRAWN: LT | DATE: 14/02/2019

D - D036

1no. Metador Defender Safeguard single-leaf steel hinged doorset:

* To suit a structural opening of 1130 x 2200mm WxH
* Overall frame size of 1120 x 2190mm WxH
* Heavy duty door leaf with astragal - 1.5mm thick galvanised steel skin c/w Rockwool core
* Heavy duty 2mm galvanised steel 90mm single rebate frame
* Weatherseals
* Stainless steel hinges c/w hinge bolts
* Outward opening chamfered low profile stainless steel threshold - DDA compliant
* Emergency exit push bar panic latch Exidor 296
* Finished in Marine Grade polyester powder coat to RAL Design 240 80 05
* Outward opening
* Left hand hinged viewed from the 'pull to open' side

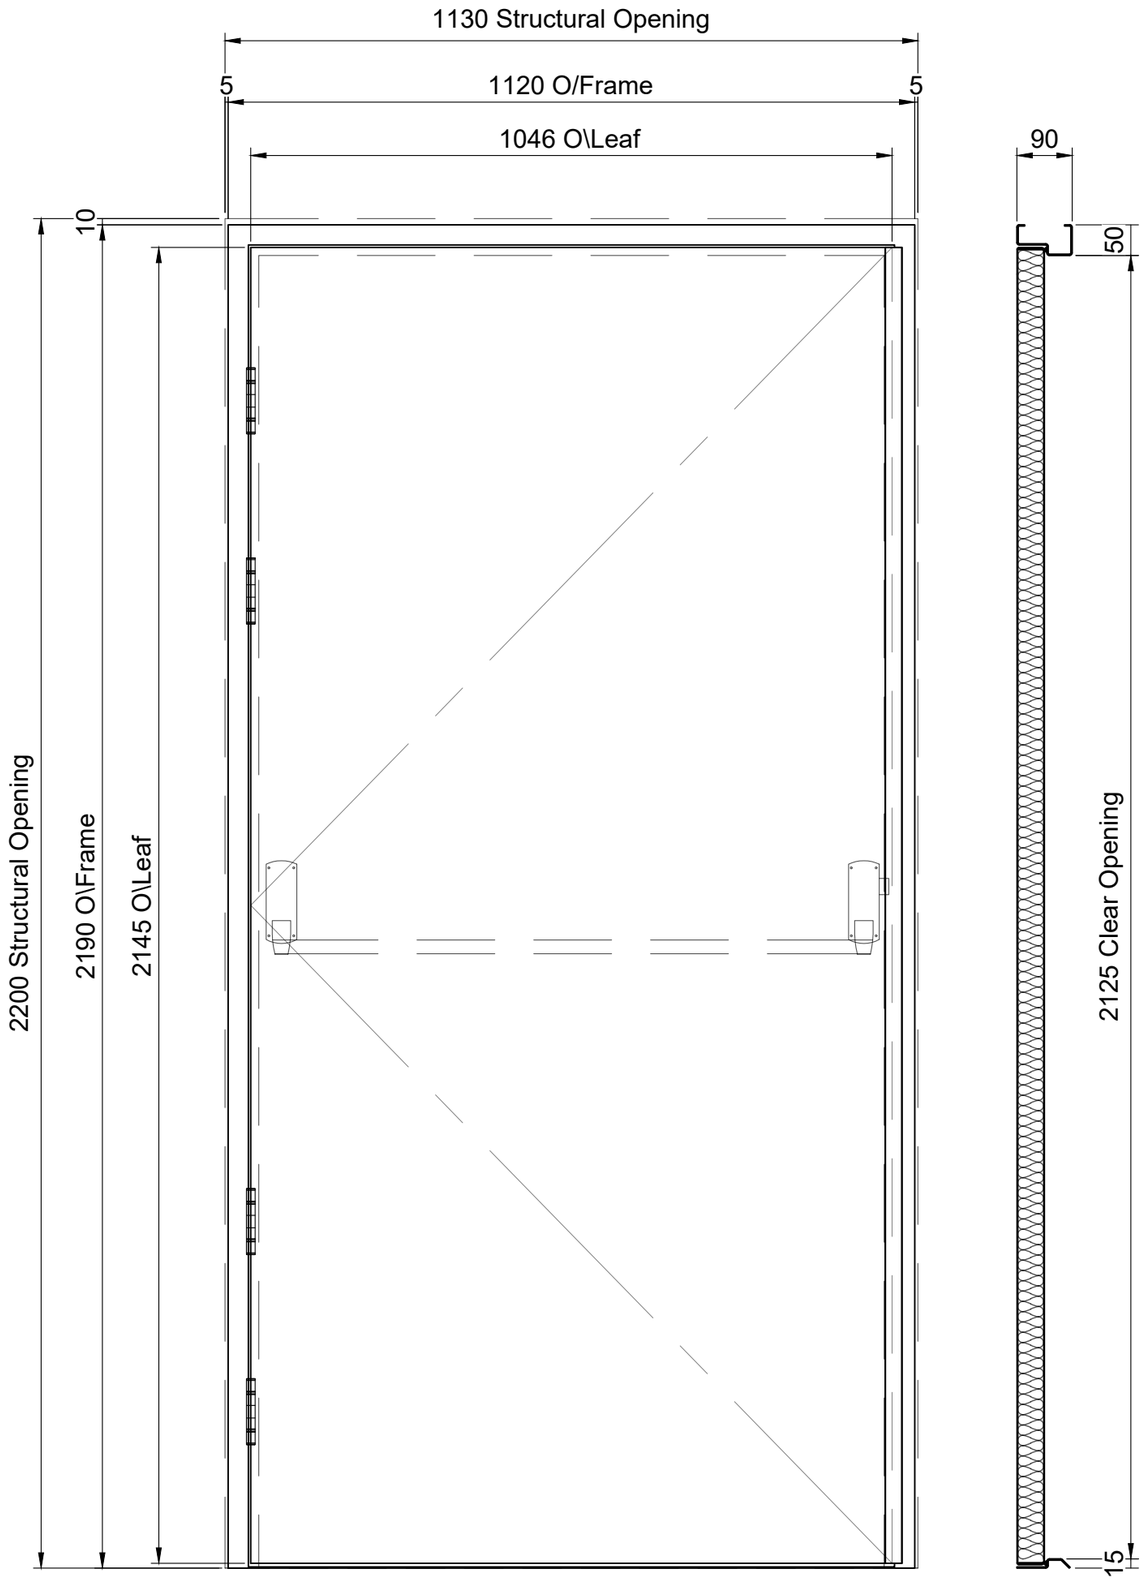

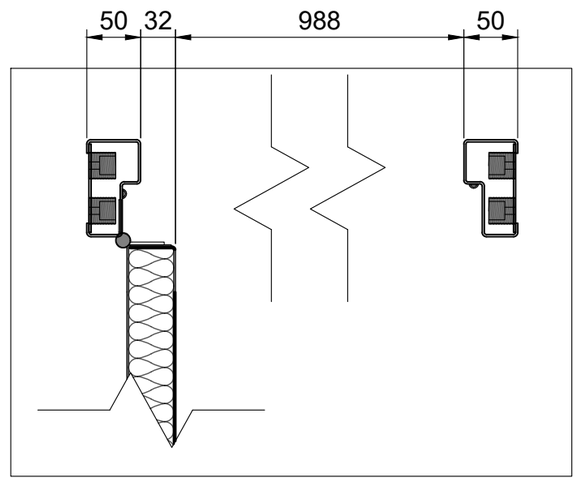

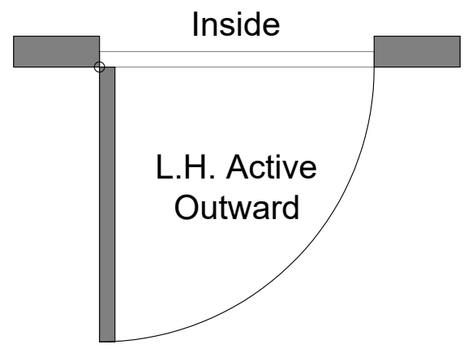

ARMASHIELD
SECURING PEACE OF MIND

SIZE	DWG NO	REV
A3	32640-4	A

TITLE 34323

DRAWN: LT | DATE: 14/02/2019

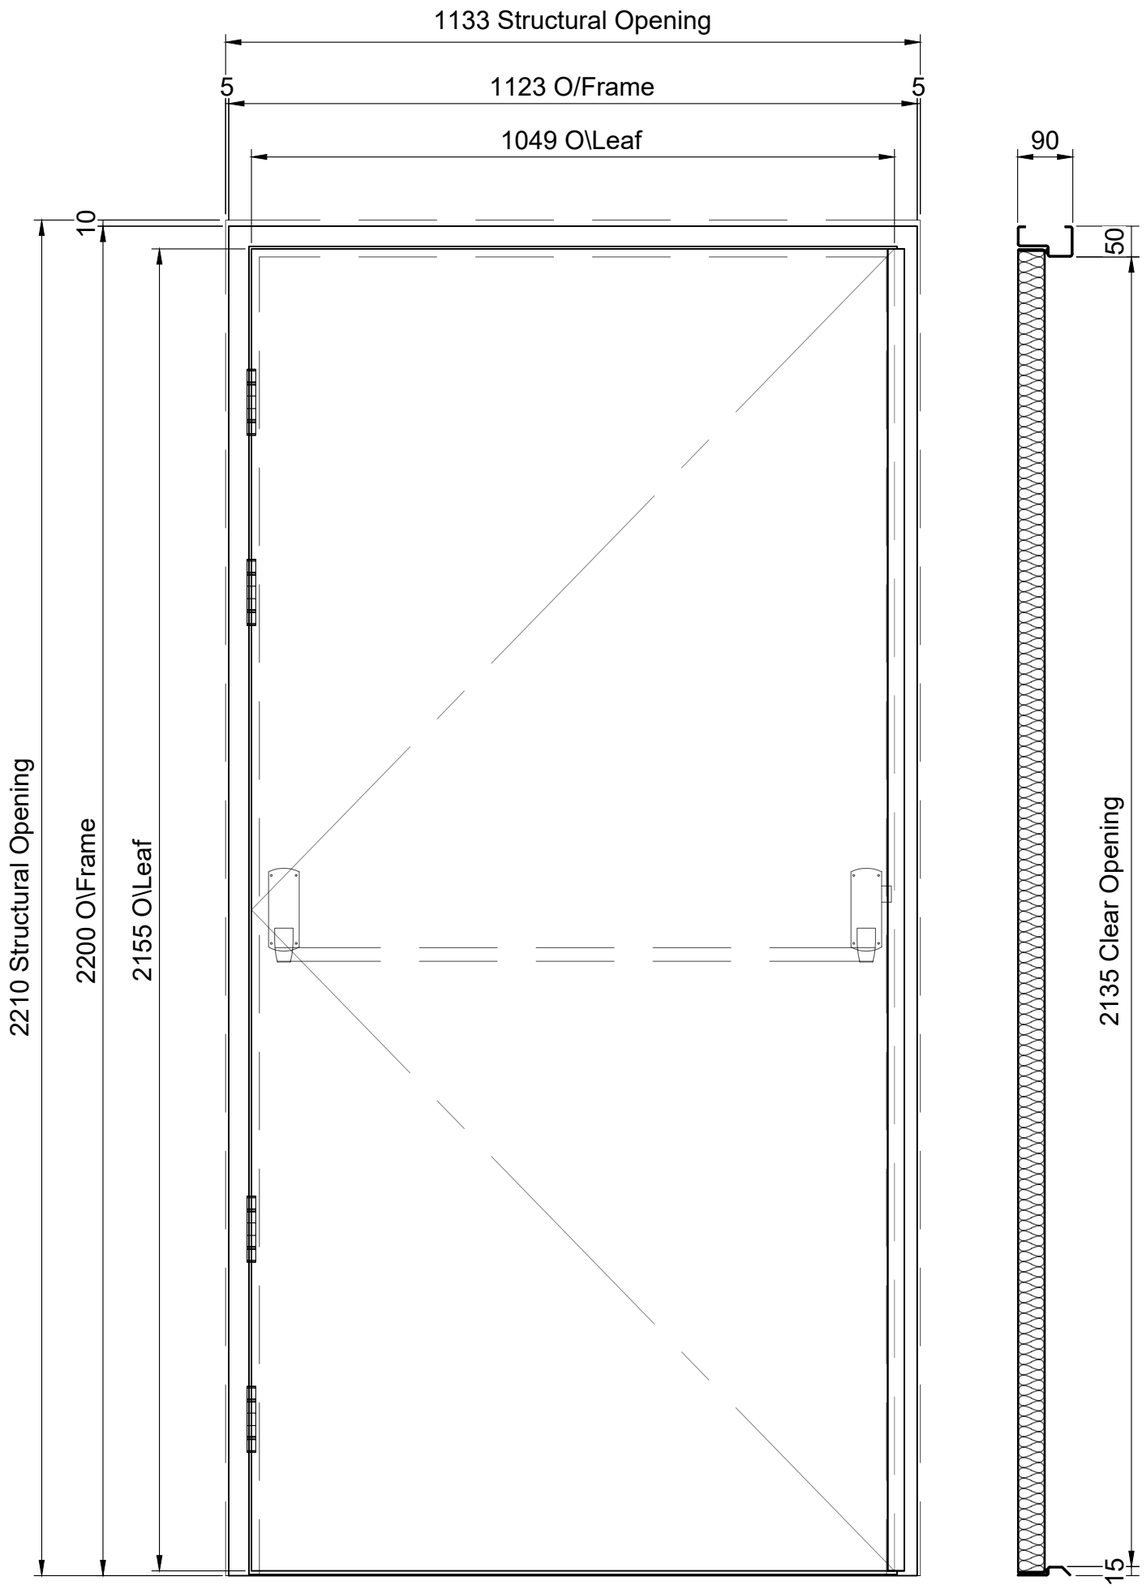

E - D032

1no. Metador Defender Safeguard single-leaf steel hinged doorset:

* To suit a structural opening of 1133 x 2210mm WxH
* Overall frame size of 1123 x 2200mm WxH
* Heavy duty door leaf with astragal - 1.5mm thick galvanised steel skin c/w Rockwool core
* Heavy duty 2mm galvanised steel 90mm single rebate frame
* Weatherseals
* Stainless steel hinges c/w hinge bolts
* Outward opening chamfered low profile stainless steel threshold - DDA compliant
* Emergency exit push bar panic latch Exidor 296
* Finished in Marine Grade polyester powder coat to RAL Design 240 80 05
* Outward opening
* Left hand hinged viewed from the 'pull to open' side

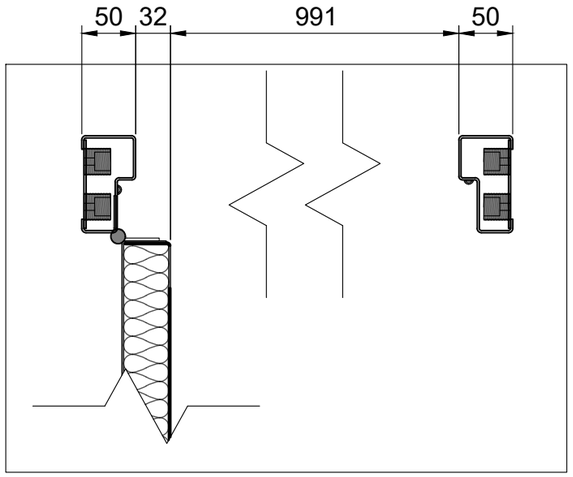

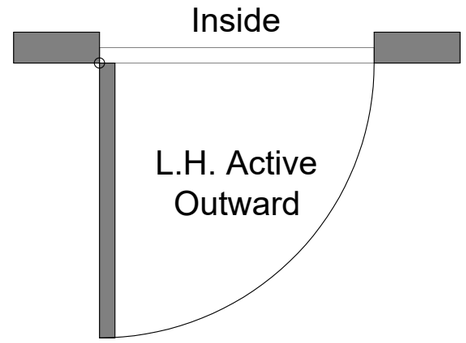

ARMASHIELD
SECURING PEACE OF MIND

SIZE	DWG NO	REV
A3	32640-4	A

TITLE 34323

DRAWN: LT DATE: 14/02/2019